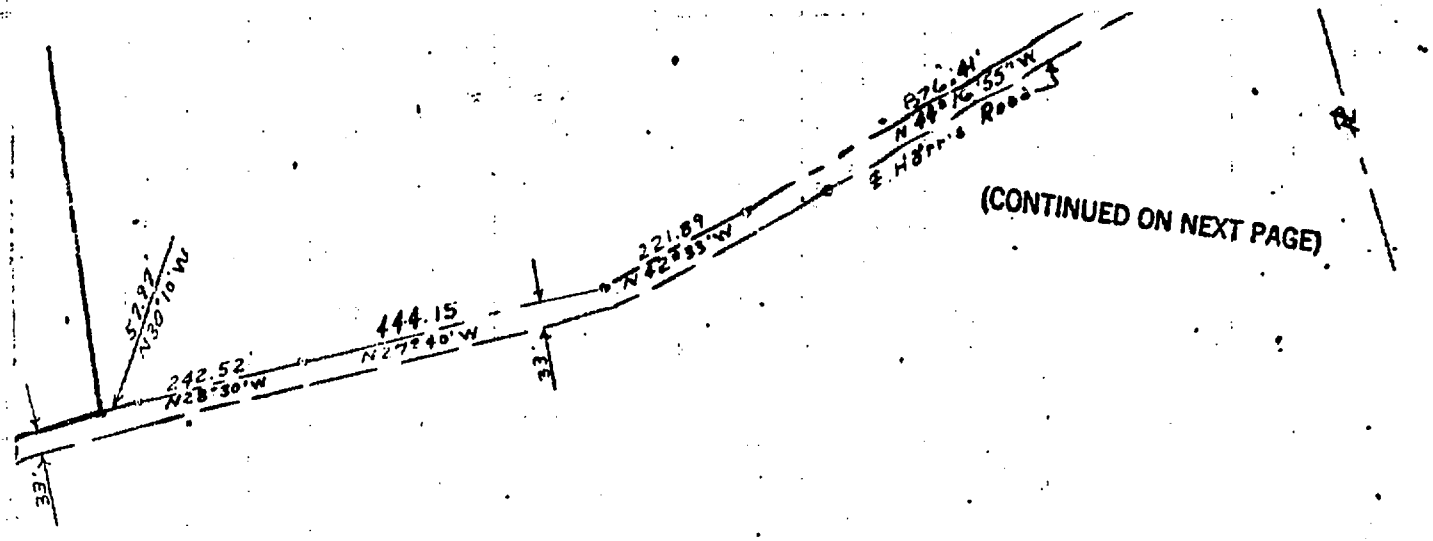

(CONTINUED ON NEXT PAGE)

VOL 987 PAGE 484

NOV 2 1973. 12237

MARK	DATE	BY	DESCRIPTION

REVISIONS

SOUTHERN RAILWAY SYSTEM

OFFICE OF CHIEF ENGINEER — ATLANTA, GA.

GANTT, S. C.

SALE OF THREE PARCELS OF LAND TO MARVIN A. & EARL B. MILLS,

DES.	M. P.	SCALE 1" = 200'	FILE NO. 234-30
DR.			
TR.	VAL. MAP V-44	DATE 8-10-73	DWG NO. TD-73-0057
CH.			

DO NOT SCALE THIS DRAWING FOR DIMENSIONS NOT GIVEN

CO.

ED