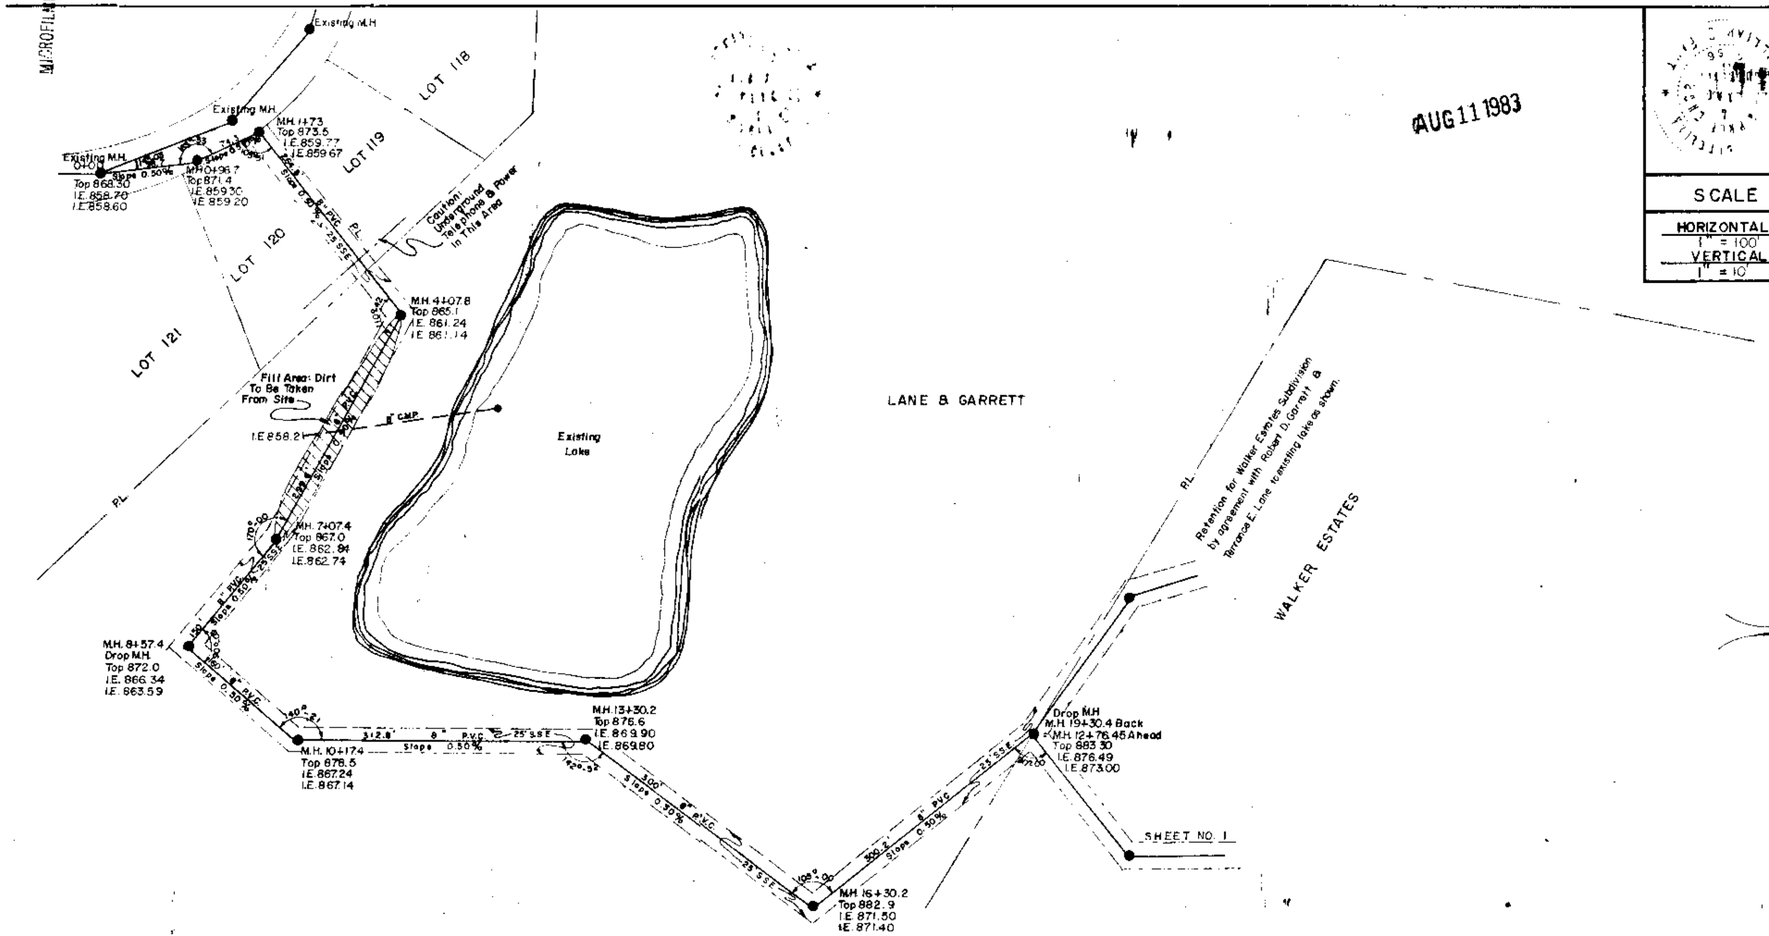

AUG 11 1983

WALKER ESTATES

DWN. F.O.R.
CKD. W.B.F. R.W.D.
DATE DEC. 1982

PLAN AND PROFILE-SEWERS

DN

SCALE
HORIZONTAL 1" = 100'
VERTICAL 1" = 10'

DALTON & NEVES CO., ENGINEERS
GREENVILLE, SOUTH CAROLINA

SOUTH CAROLINA REGISTRATION NO. 6266

3

FILED
GREENVILLE, S.C.
AUG 11 11 09 AM '83
DONNIE S. TANKERSLEY
R.M.C.

5043

✓9X-23

AUG 11 1983

2 AU11 83 612

5.00CI