MICROFILMED

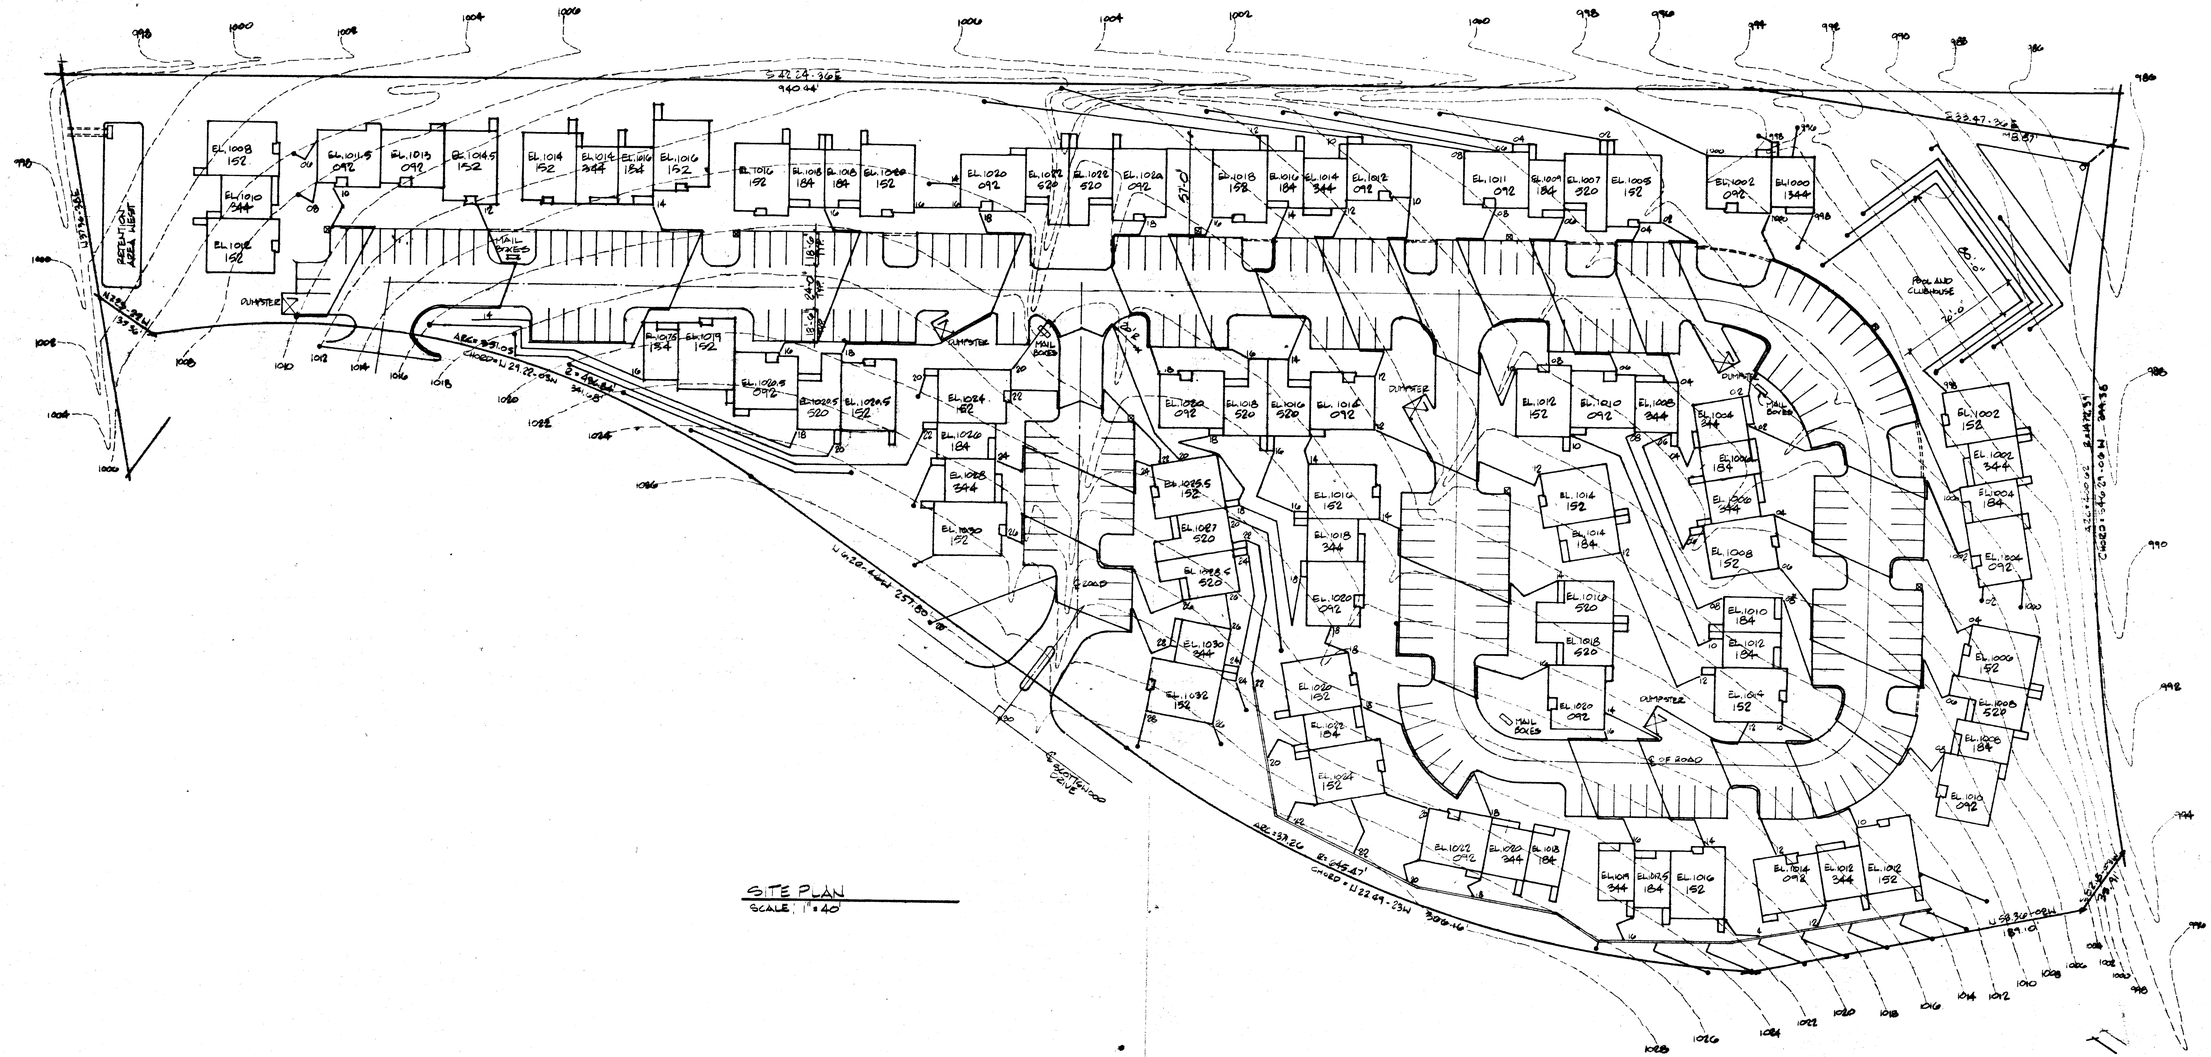

SITE PLAN
SCALE: 1" = 40'

PARKING SUMMARY

1.5 SPACES PER 2BR	:	1.5 × 55 = 82.5
2.0 SPACES PER 3BR	:	2.0 × 29 = 58
		140.5
VISTORS 10%	:	14.5
TOTAL REQ'D	:	155
TOTAL FURNISHED	:	210

FILED
GREENVILLE CO. S.C.
JUL 31 9 22 AM '84
DONNIE S. TANKERSLEY
R.M.C.

3354

CERTIFICATE OF APPROVAL FOR RECORDING

I hereby certify that this Final Development Plan and/or Statement of Intent has been approved by the Greenville County Planning Commission for recording in the office of the County Register of Mesne Conveyance.

7-31-84
Date

F. James Forbes
Executive Director
Greenville County Planning Commission

10-T-23

10-T-24

McKAY, ZORN & ASSOCIATES
ARCHITECTS ENGINEERS
GREENVILLE S.C.

SCOTTWOOD SITEWORK

GREENVILLE S.C.

DATE: 6-16-84

GRADING PLAN

C-1

JUL 31 84 701 10.0001