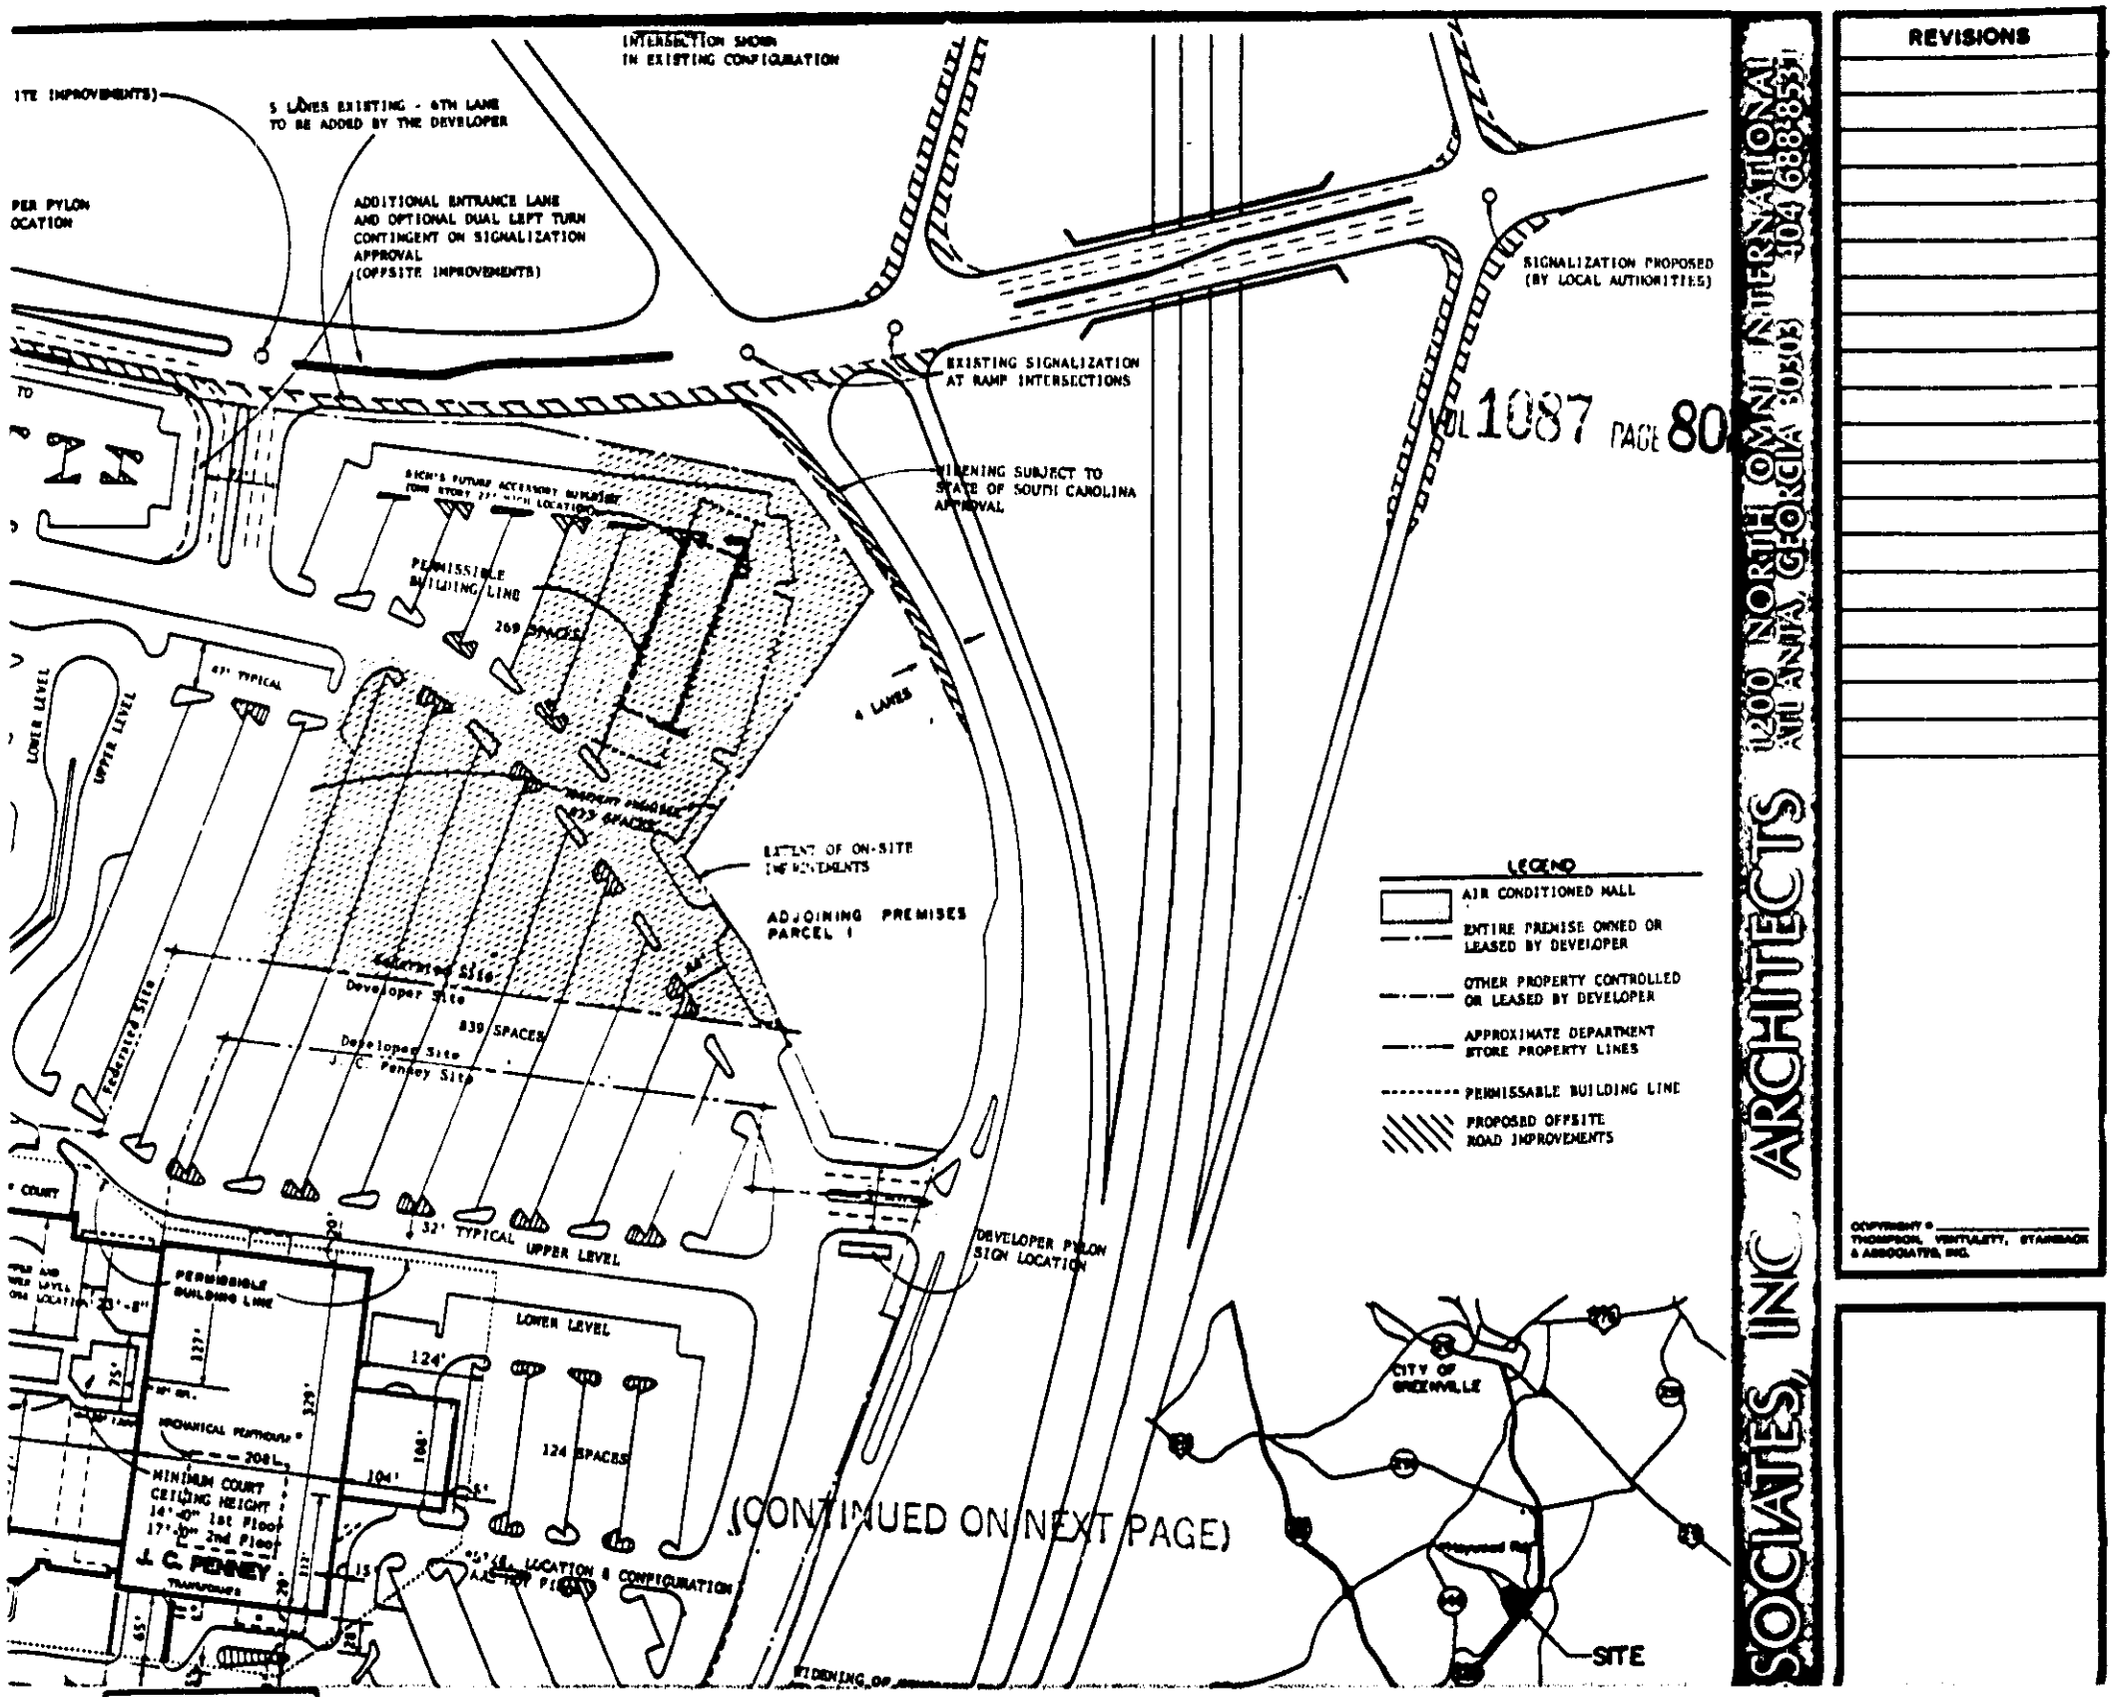

(CONTINUED ON NEXT PAGE)

1087 PAGE 80

SOCIATES, INC. ARCHITECTS
1200 NORTH OMNI INTERNATIONAL
ATLANTA, GEORGIA 30303 404 688853

REVISIONS

COPYRIGHT © THOMPSON, VENTULETT, STAINBACK & ASSOCIATES, INC.