4328 RV.2

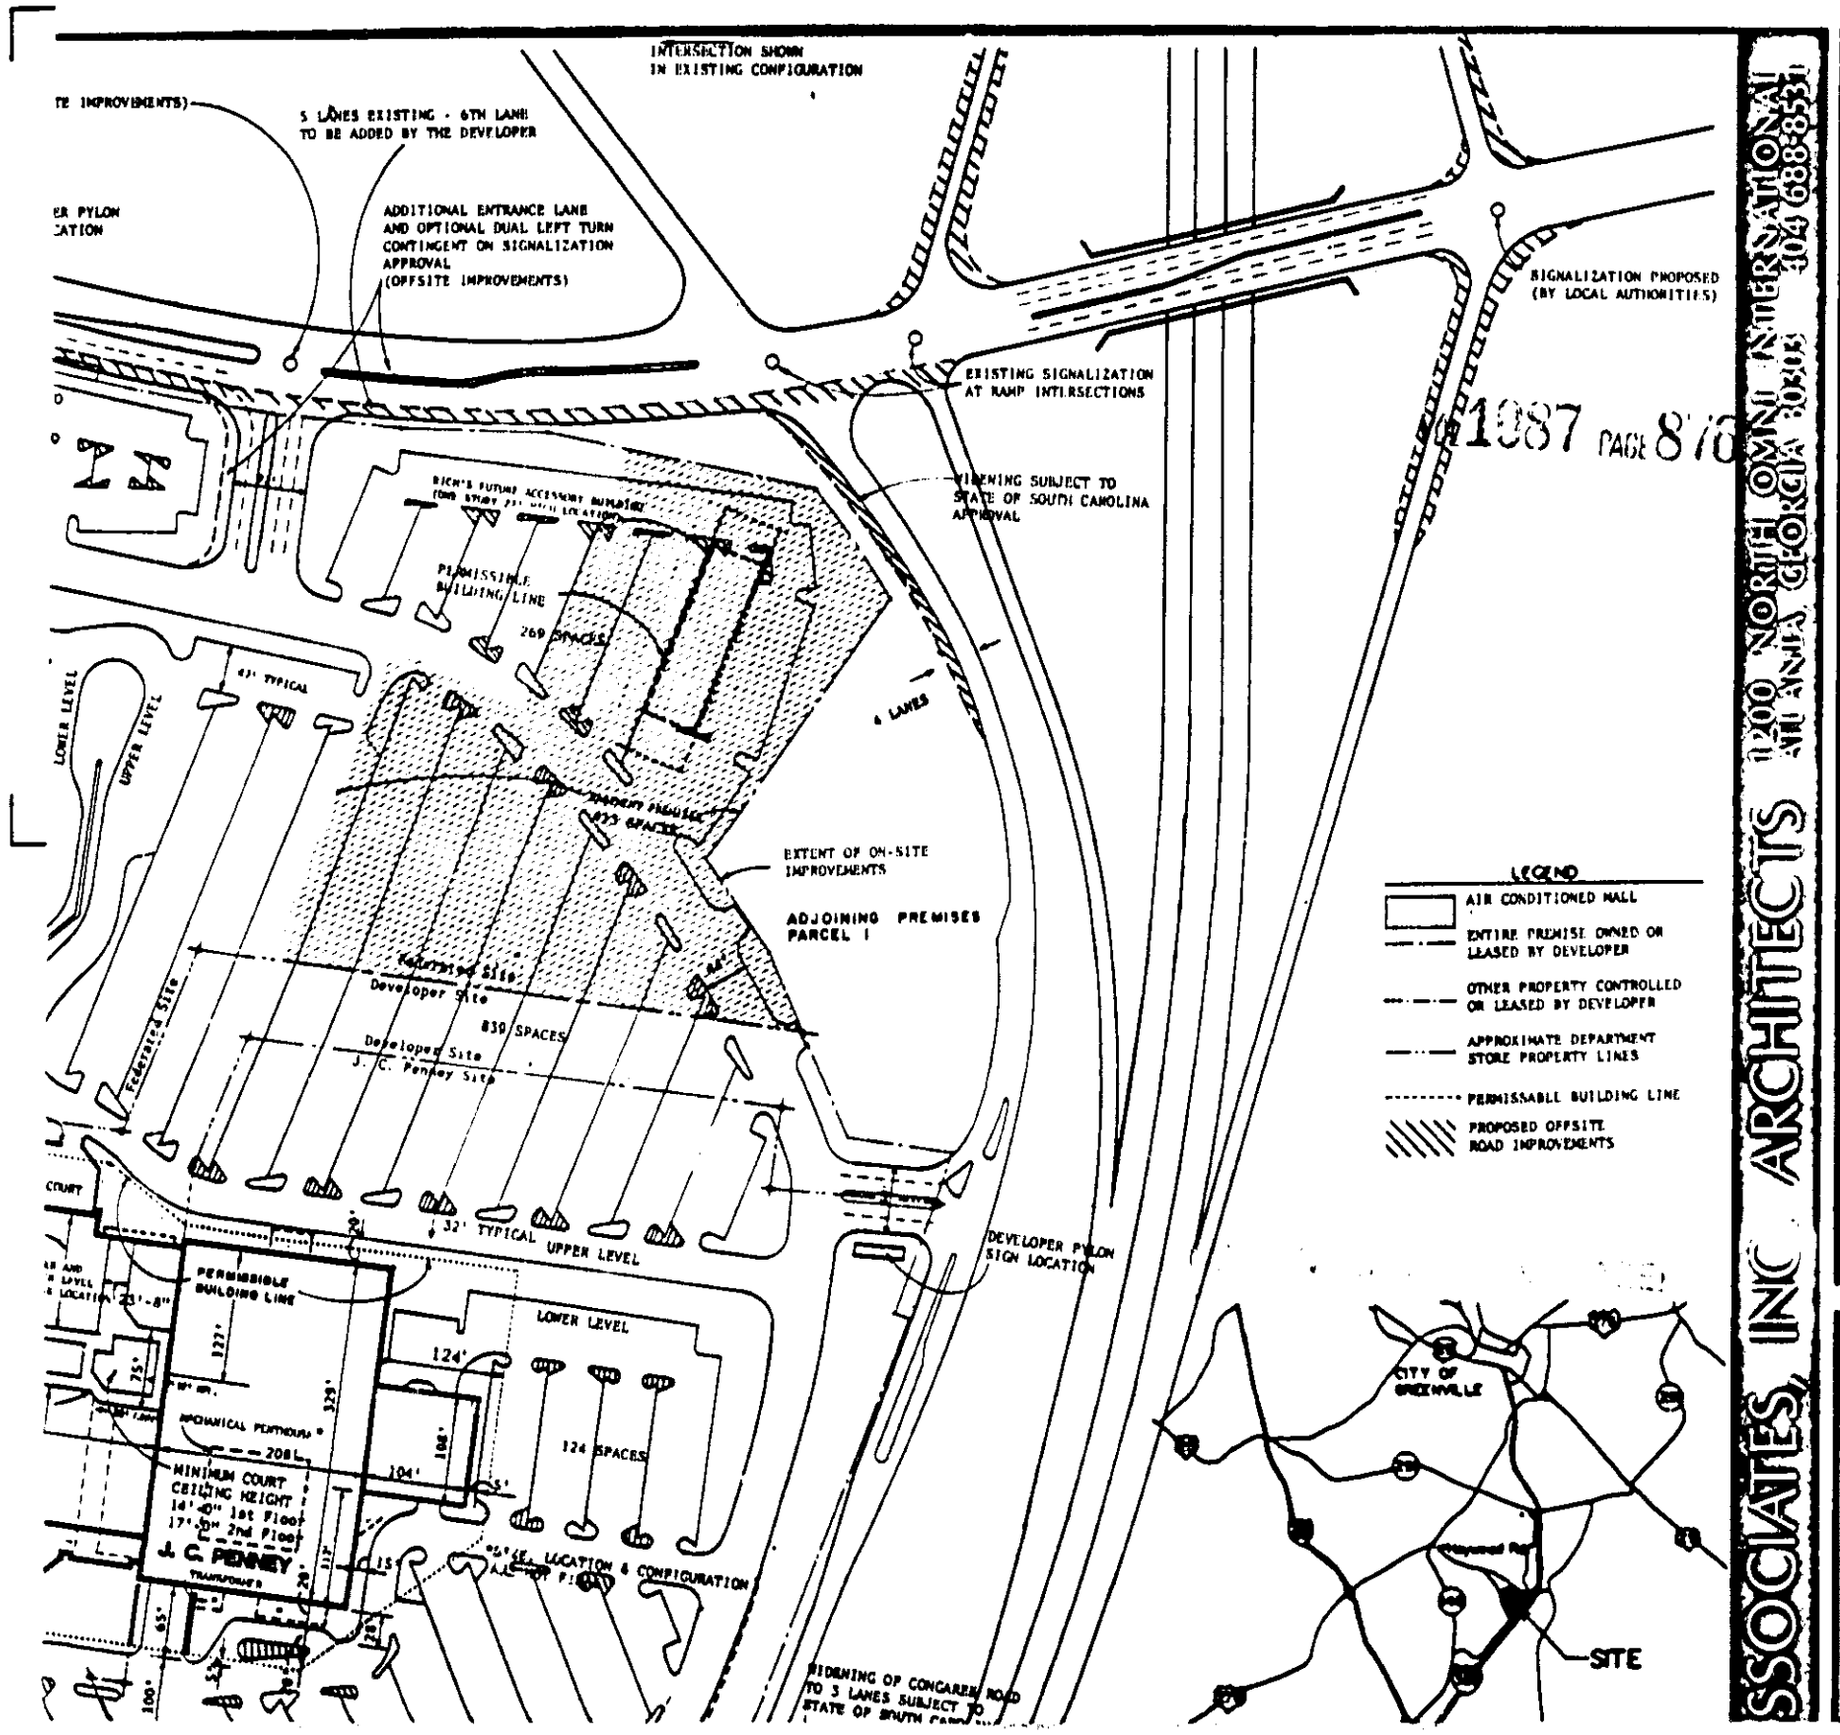

1087 PAGE 878

SSOCIATES, INC ARCHITECTS
1200 NORTH OMNI INTERNATIONAL
ATLANTA, GEORGIA 30303 404/688-8533

REVISIONS

COPYRIGHT © THOMPSON, VENTULETT, STAINBACK & ASSOCIATES, INC.