#10144 Filed this 29 day of Oct. 69
And Recorded in Vol. 46 Pg. 9 2:30 PM
Ollie Farnsworth
Register Mesne Conveyance Greenville County, S. C.

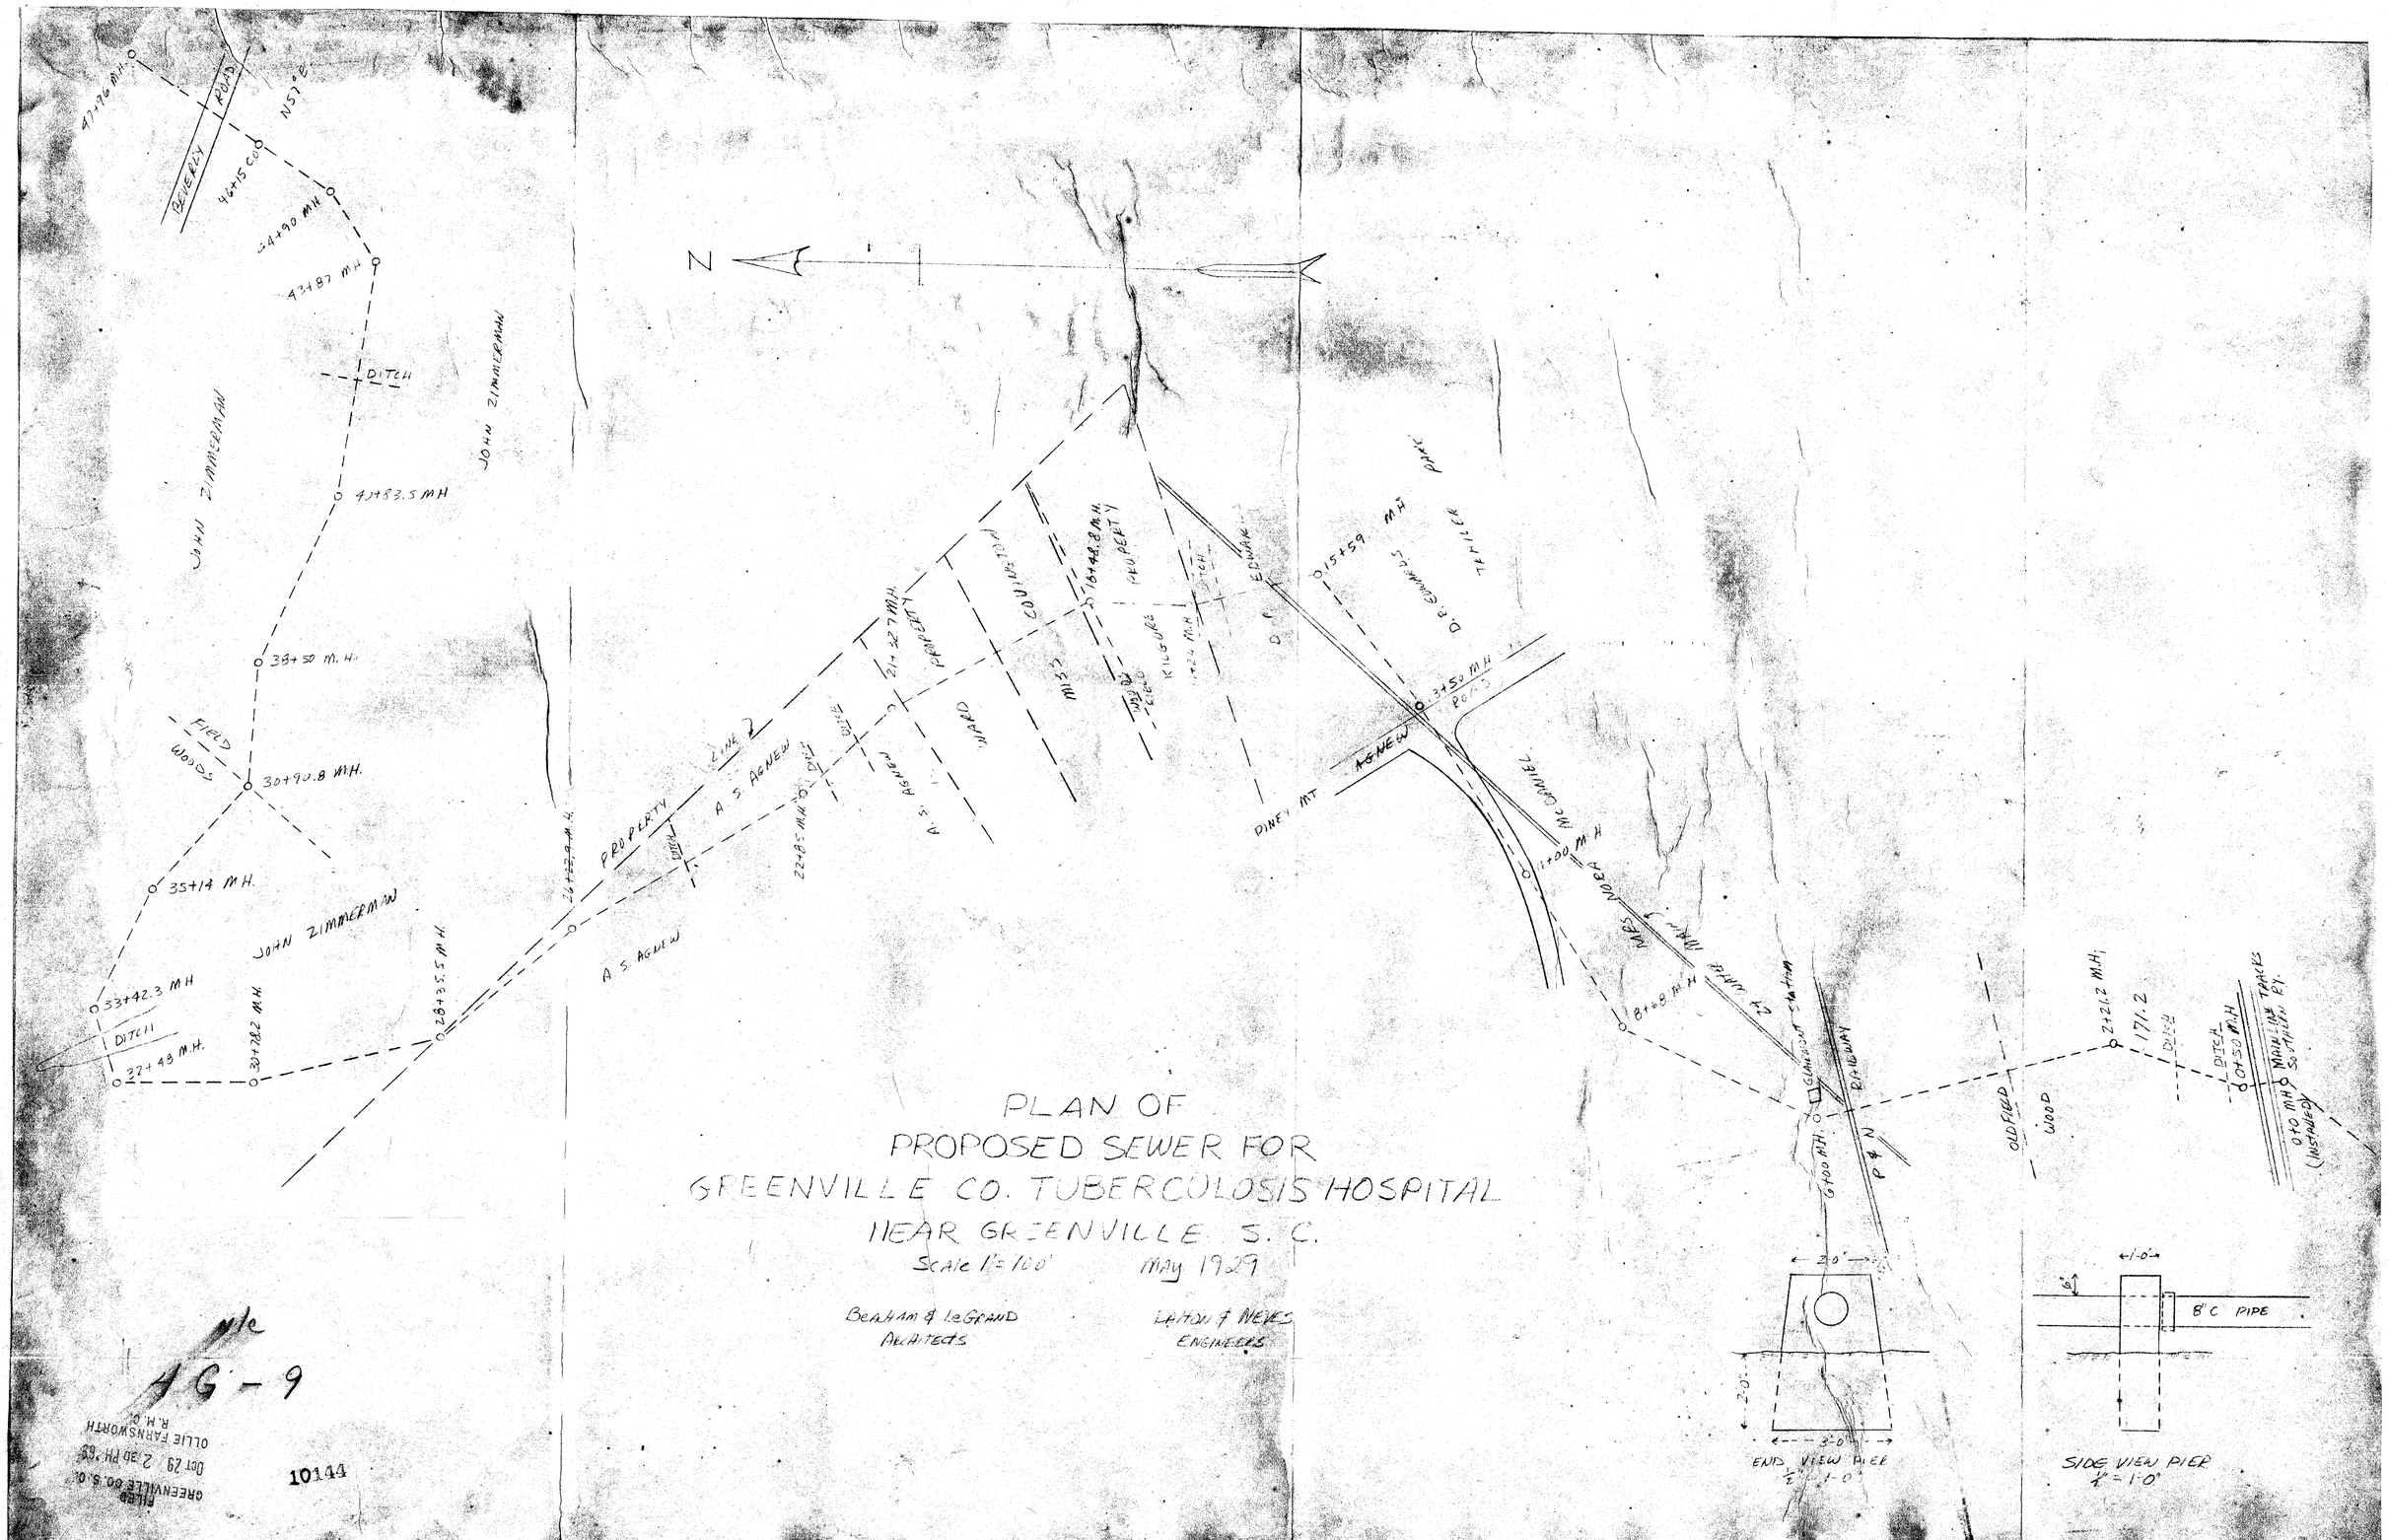

PLAN OF
PROPOSED SEWER FOR
GREENVILLE CO. TUBERCULOSIS HOSPITAL
NEAR GREENVILLE S. C.
Scale 1" = 100' May 1929

Beacham & LeGrand
Architects

Latton & Neves
Engineers

N/C
4G-9
FILED
GREENVILLE CO. S.C.
OCT 29 2 30 PM '69
OLLIE FARNSWORTH
R.M.C.
10144