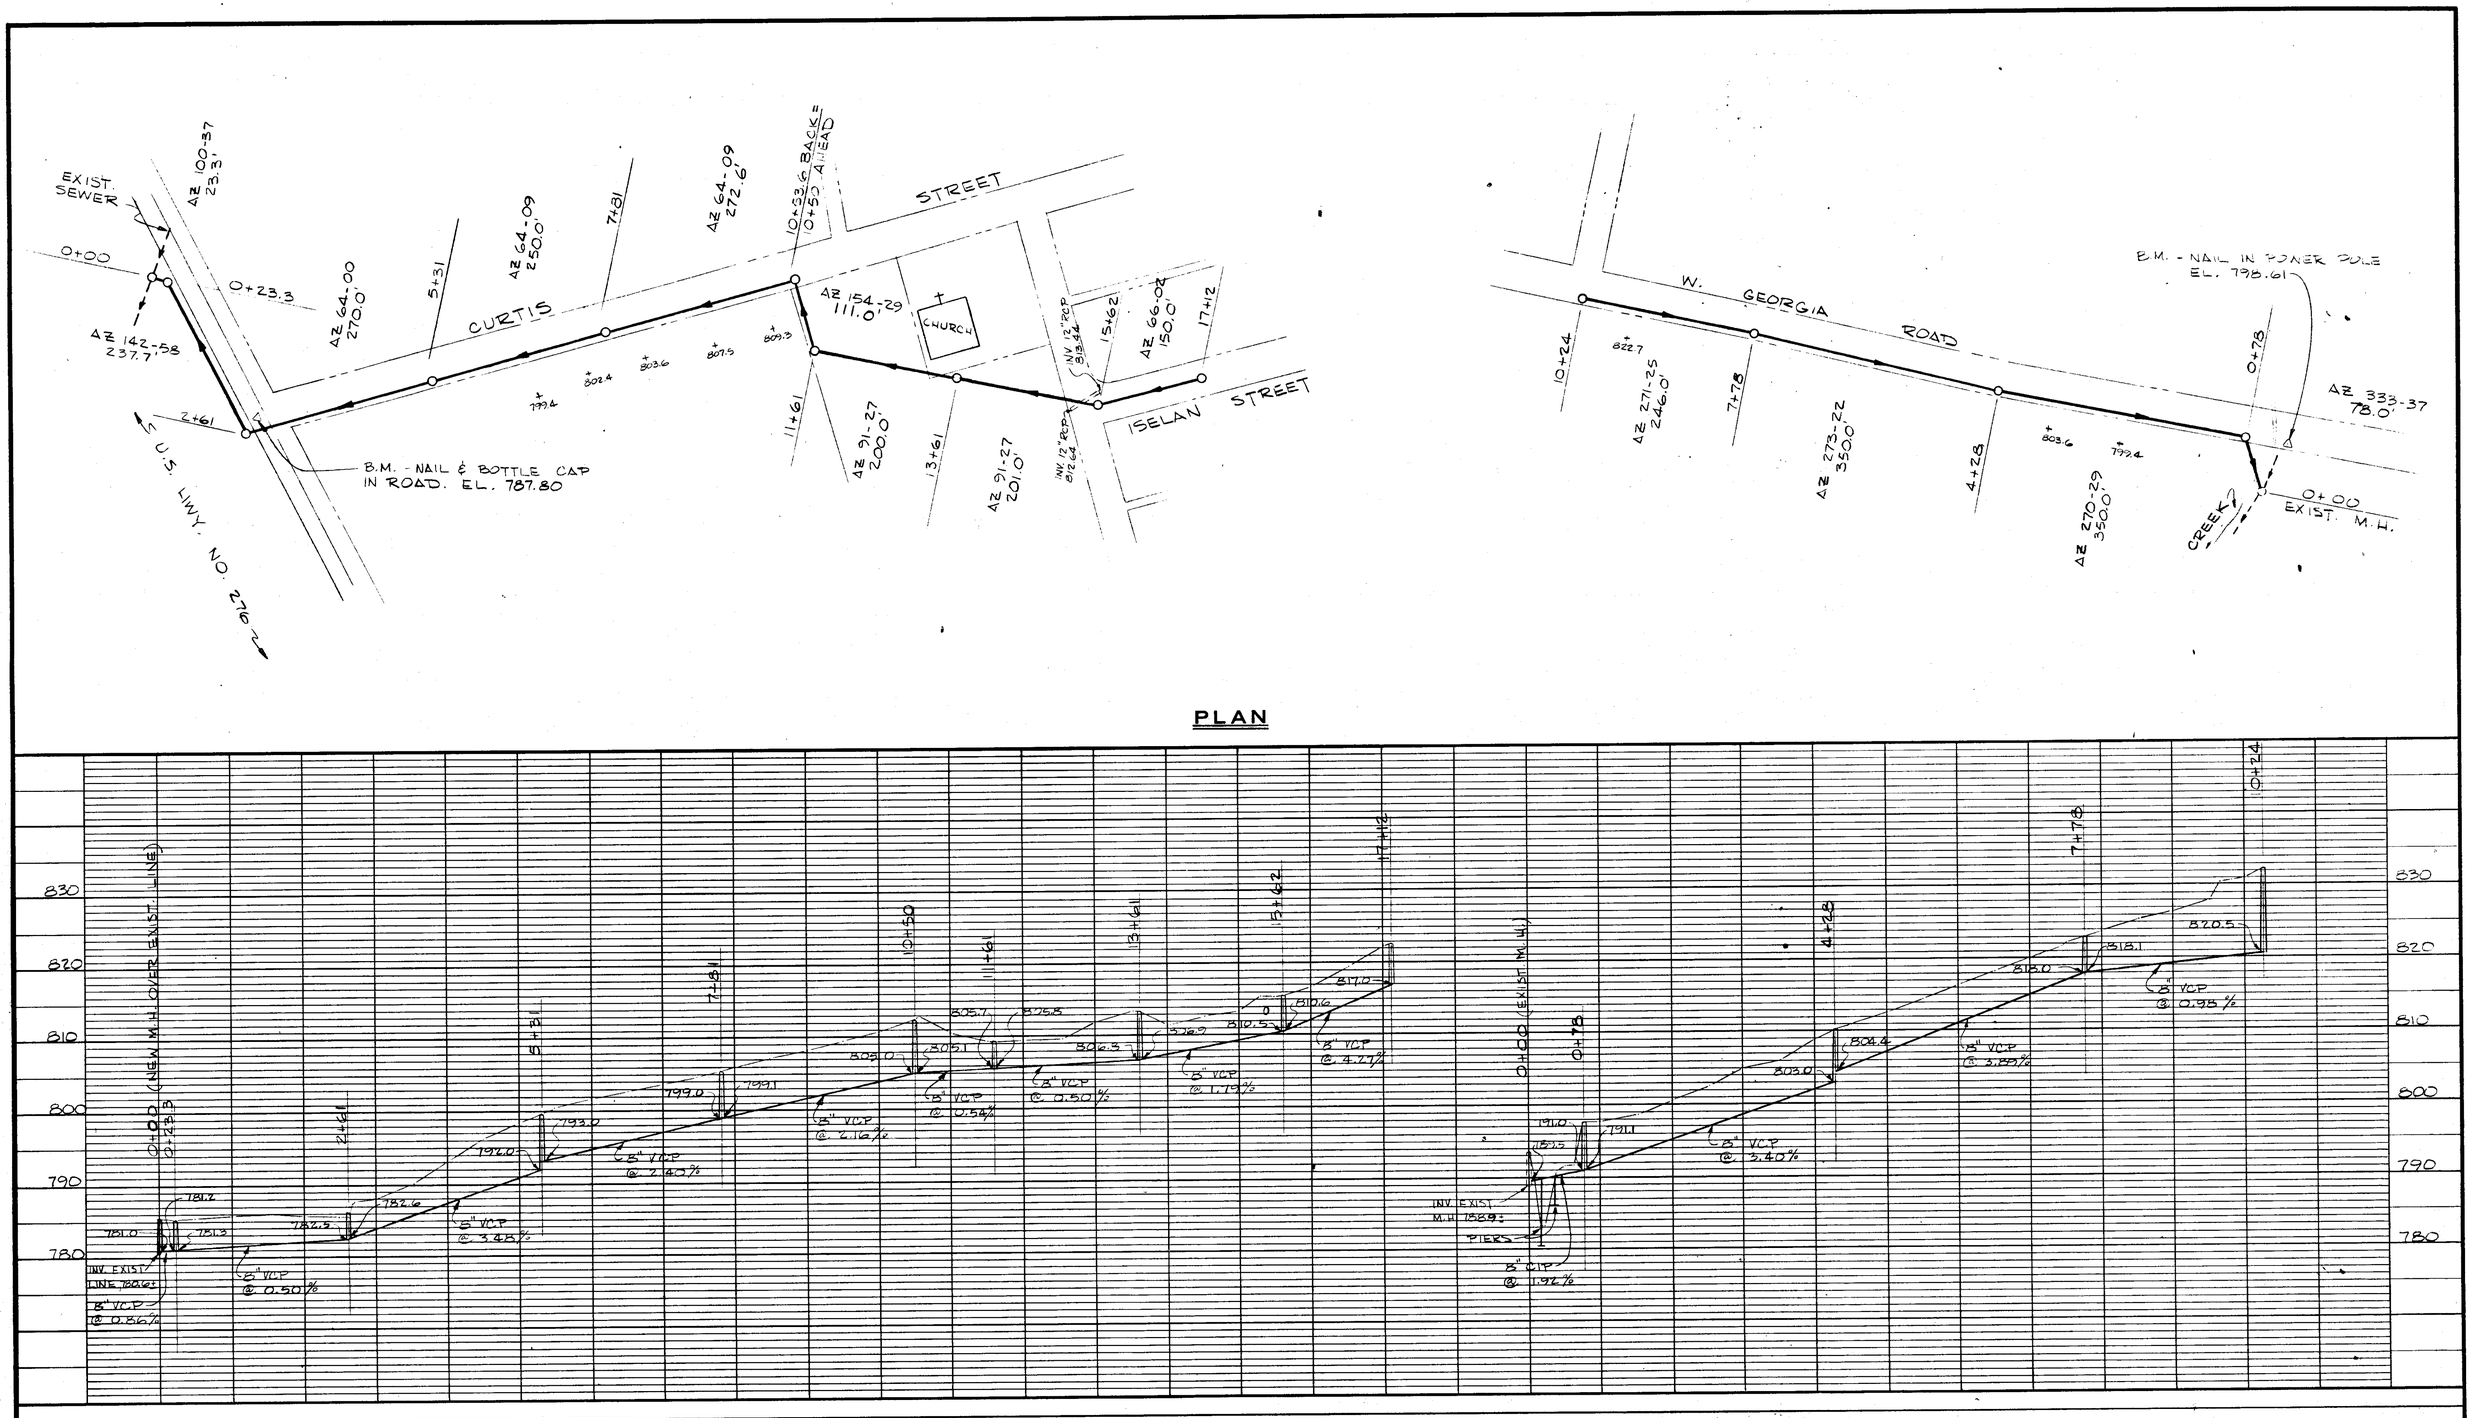

BOOK 4 V PAGE 10A

REVISIONS			
NO.	DATE	BY	DESCRIPTION

NORTH

SCALE

HORIZONTALLY 1" = 100'

VERTICALLY 1" = 10'

S. PICKENS ANDERSON STATE OF SOUTH CAROLINA NO. 772 REGISTERED ENGINEER

TOWN OF SIMPSONVILLE
GREENVILLE COUNTY, S.C.
ROCK CREEK BASIN
SANITARY SEWERS

PLAN AND PROFILE
LATERAL SYSTEM

PIEDMONT
ENGINEERS & ARCHITECTS
420 PARK AVE., GREENVILLE, S.C.

SHEET NO.	A-4
DWN	J.G.
CKD	T.T.
APPD	
JOB	20314
DATE	FEB. 70

DUNCAN PRINTMAKERS, CHARLOTTE