Microfilmed

FED. ROAD DIST. No.	STATE	FEDERAL PROJ. NO.	FISCAL YEAR	SHEET No.	TOTAL SHEETS

PLAN — SURVEYED / PLOTTED / ALIGNMENT CHECKED / RT. OF WAY CHECKED / NOTE BOOK NO. / BY / DATE

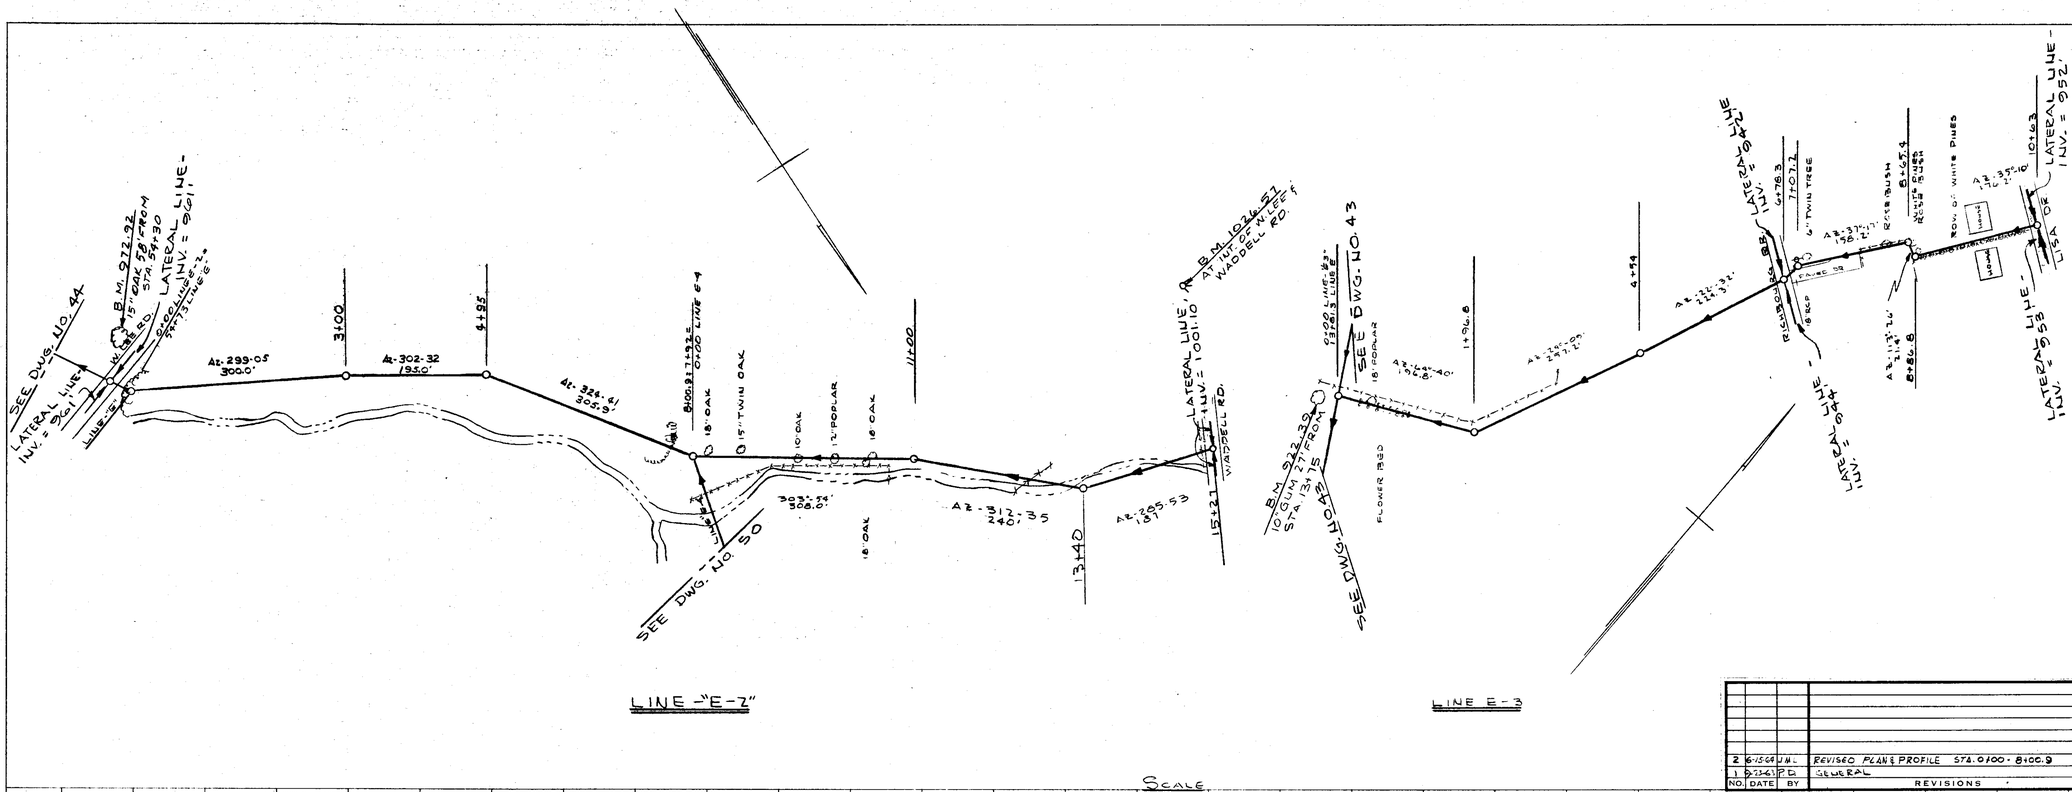

NO.	DATE	BY	REVISIONS
2	6-15-64	J.W.L.	REVISED PLAN & PROFILE STA. 0+00 - 8+00.9
1	9-24-63	P.D.	GENERAL

WADE HAMPTON WATER AND SEWER DISTRICT
GREENVILLE COUNTY, S. C.

PLAN AND PROFILE TRUNK SYSTEM

PIEDMONT ENGINEERING SERVICE
GREENVILLE, S. C.

DRAWN BY | CHECKED BY | DATE JULY 1963 | DWG. NO. 49

PROFILE — SURVEYED / PLOTTED / GRADES CHECKED / STR. NOTED / STRUCTURE NOTATNS CHKD / NOTE BOOK NO. / BY / DATE

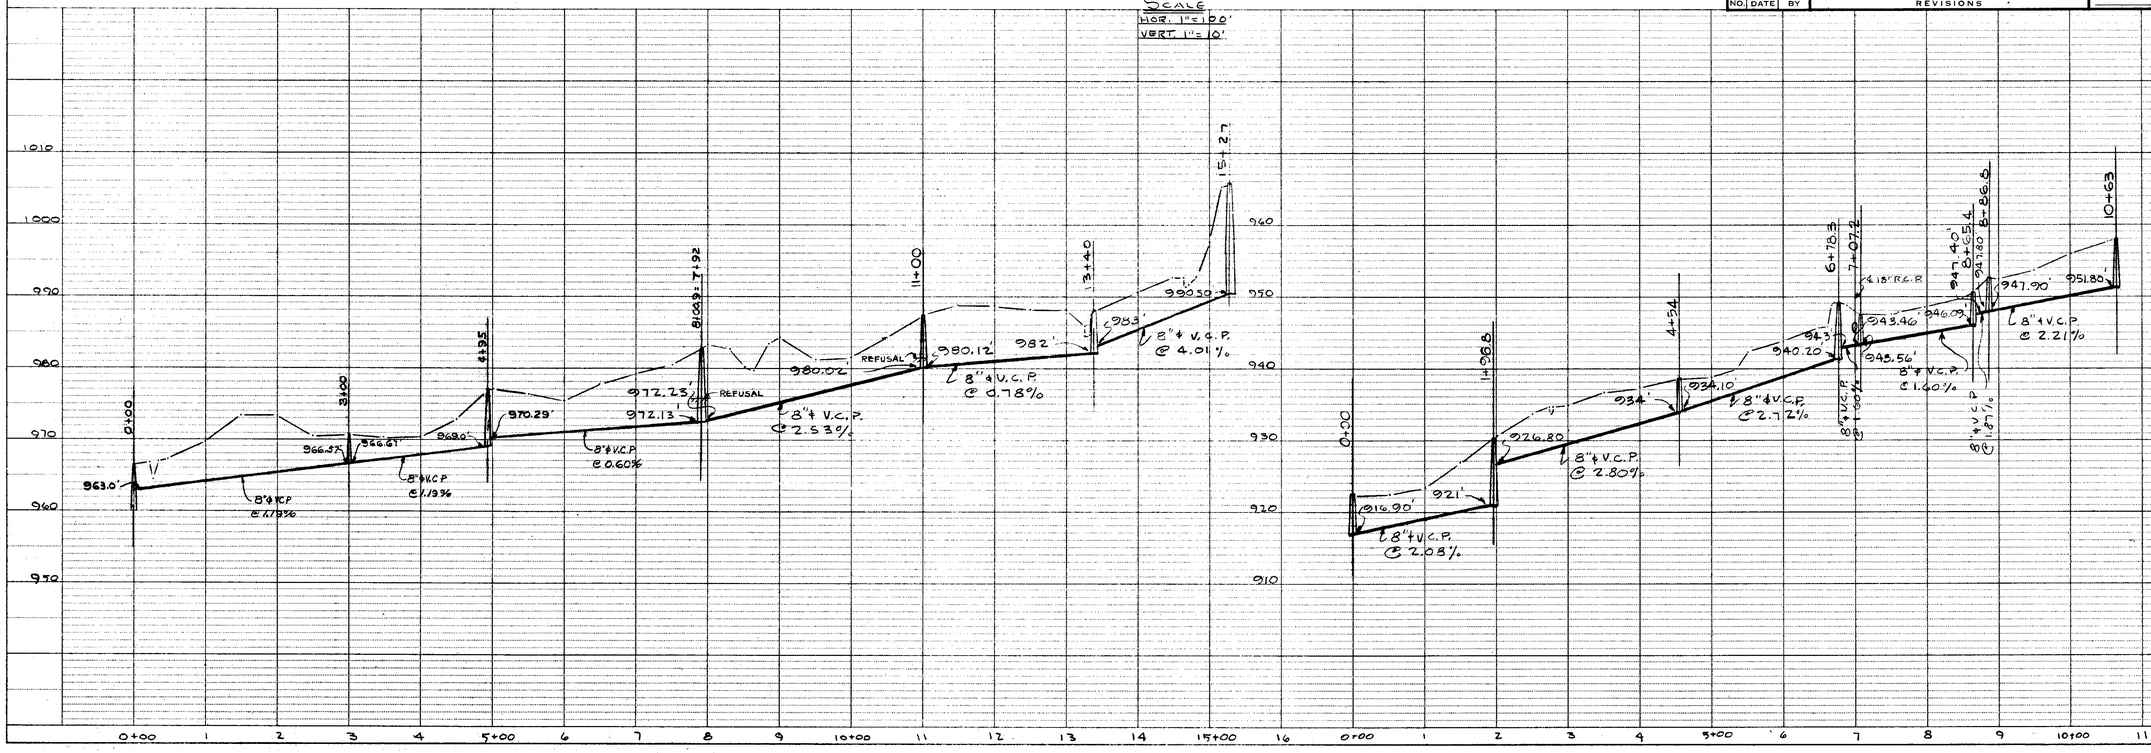

BOOK 4 V PAGE 57

SINGLE PLAN AND PROFILE — DOTTED
H. A. ROGERS CO. - MINNEAPOLIS - ST. PAUL - DULUTH

State Proj. No. ..... Sheet No. ..... of ..... Sheets