Microfilmed

FED. ROAD DIST. No.	STATE	FEDERAL PROJ. NO.	FISCAL YEAR	SHEET No.	TOTAL SHEETS

PLAN — SURVEYED, PLOTTED, ALIGNMENT CHECKED, DRAWN BY, AS BUILT MAY CHECKED — NOTE BOOK NO. — DATE / BY

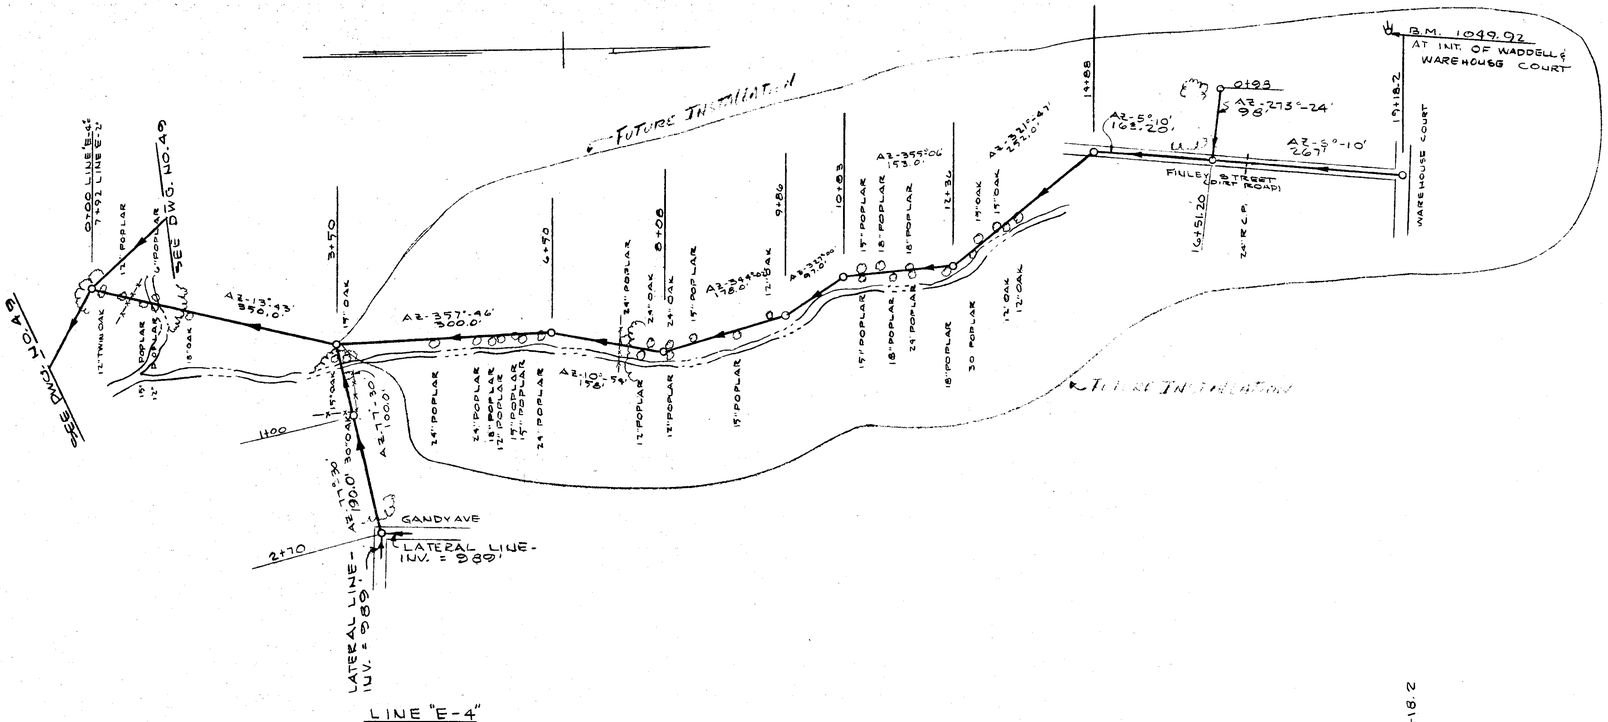

LINE "E-4"

NO.	DATE	BY	REVISIONS
1	6/13/63	PQ	GENERAL

WADE HAMPTON WATER AND SEWER DISTRICT
GREENVILLE COUNTY, S. C.

PLAN AND PROFILE TRUNK SYSTEM

PIEDMONT ENGINEERING SERVICE
GREENVILLE, S. C.

DRAWN BY | CHECKED BY | DATE JULY 1963 | DWG. NO. 50

PROFILE — SURVEYED, PLOTTED, GRADES CHECKED, AS BUILT NOTED — NOTE BOOK NO. — DATE / BY — STRUCTURE NO. & TYPE — STA. & INV. CHKD

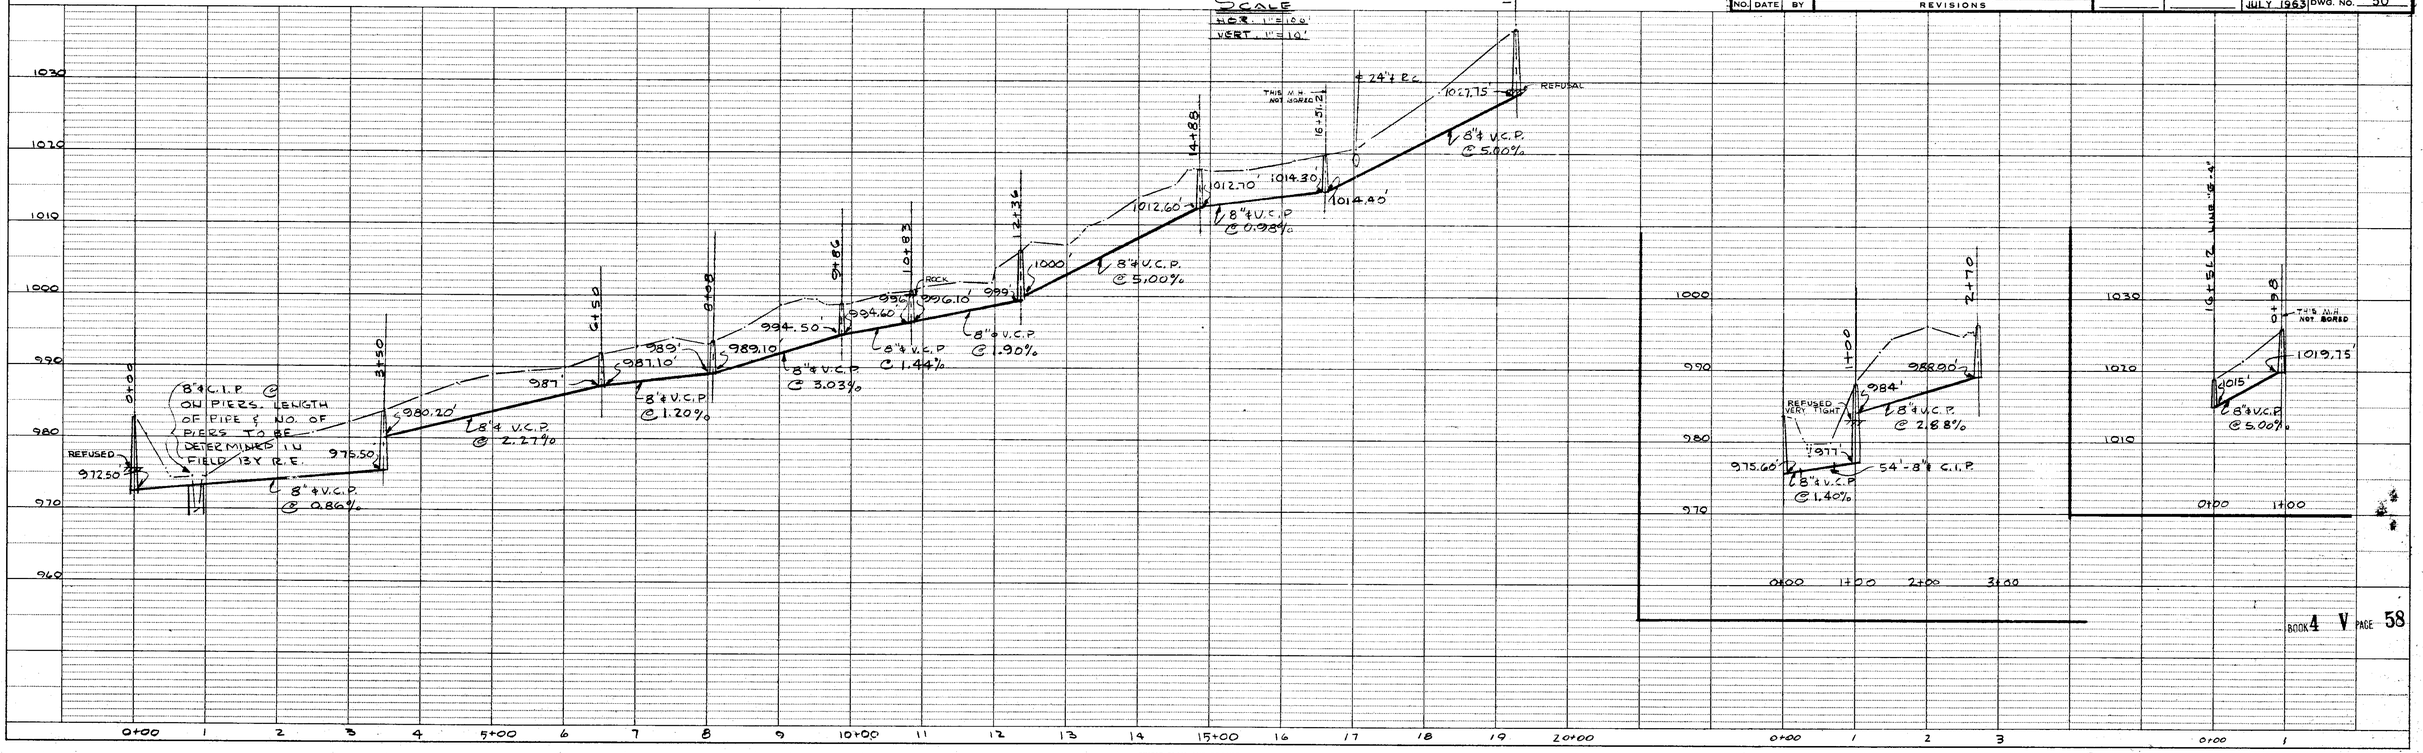

BOOK 4 V PAGE 58

SINGLE PLAN AND PROFILE — DOTTED
H. A. ROGERS CO. - MINNEAPOLIS - ST. PAUL - DULUTH

State Proj. No. ..... Sheet No. ..... of ..... Sheets