Microfilmed

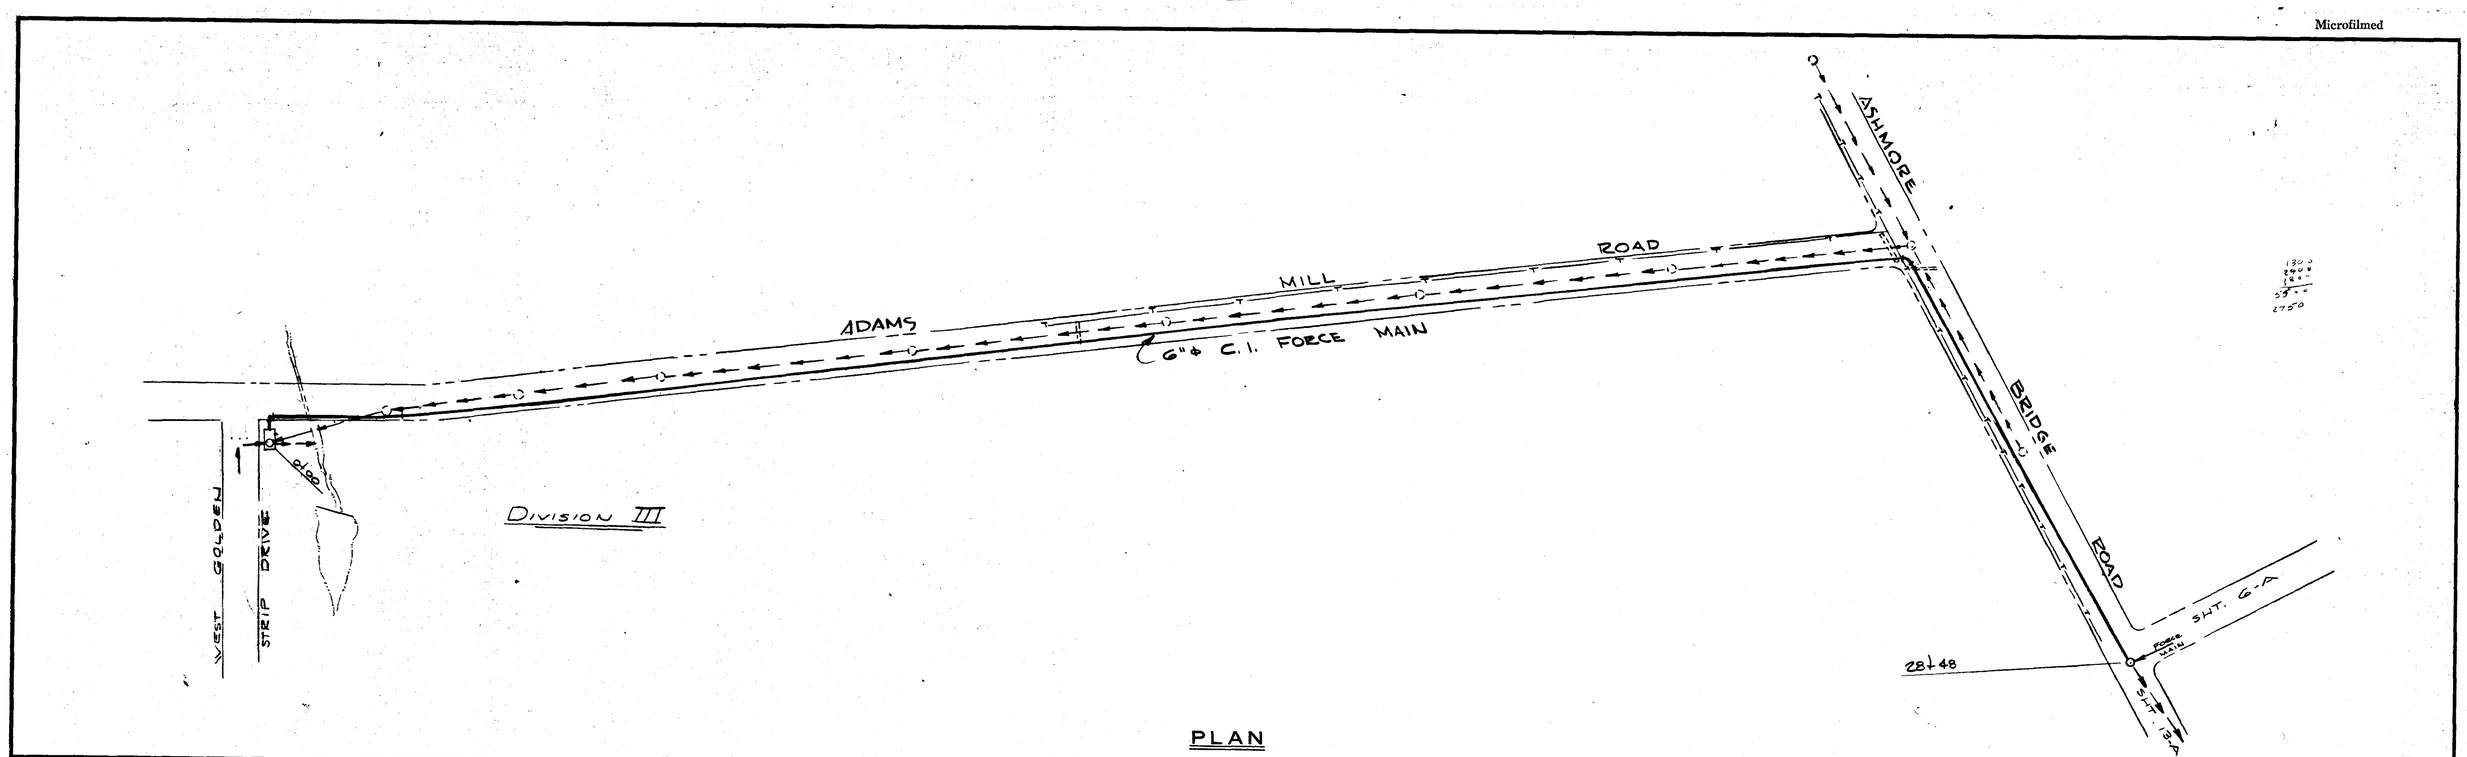

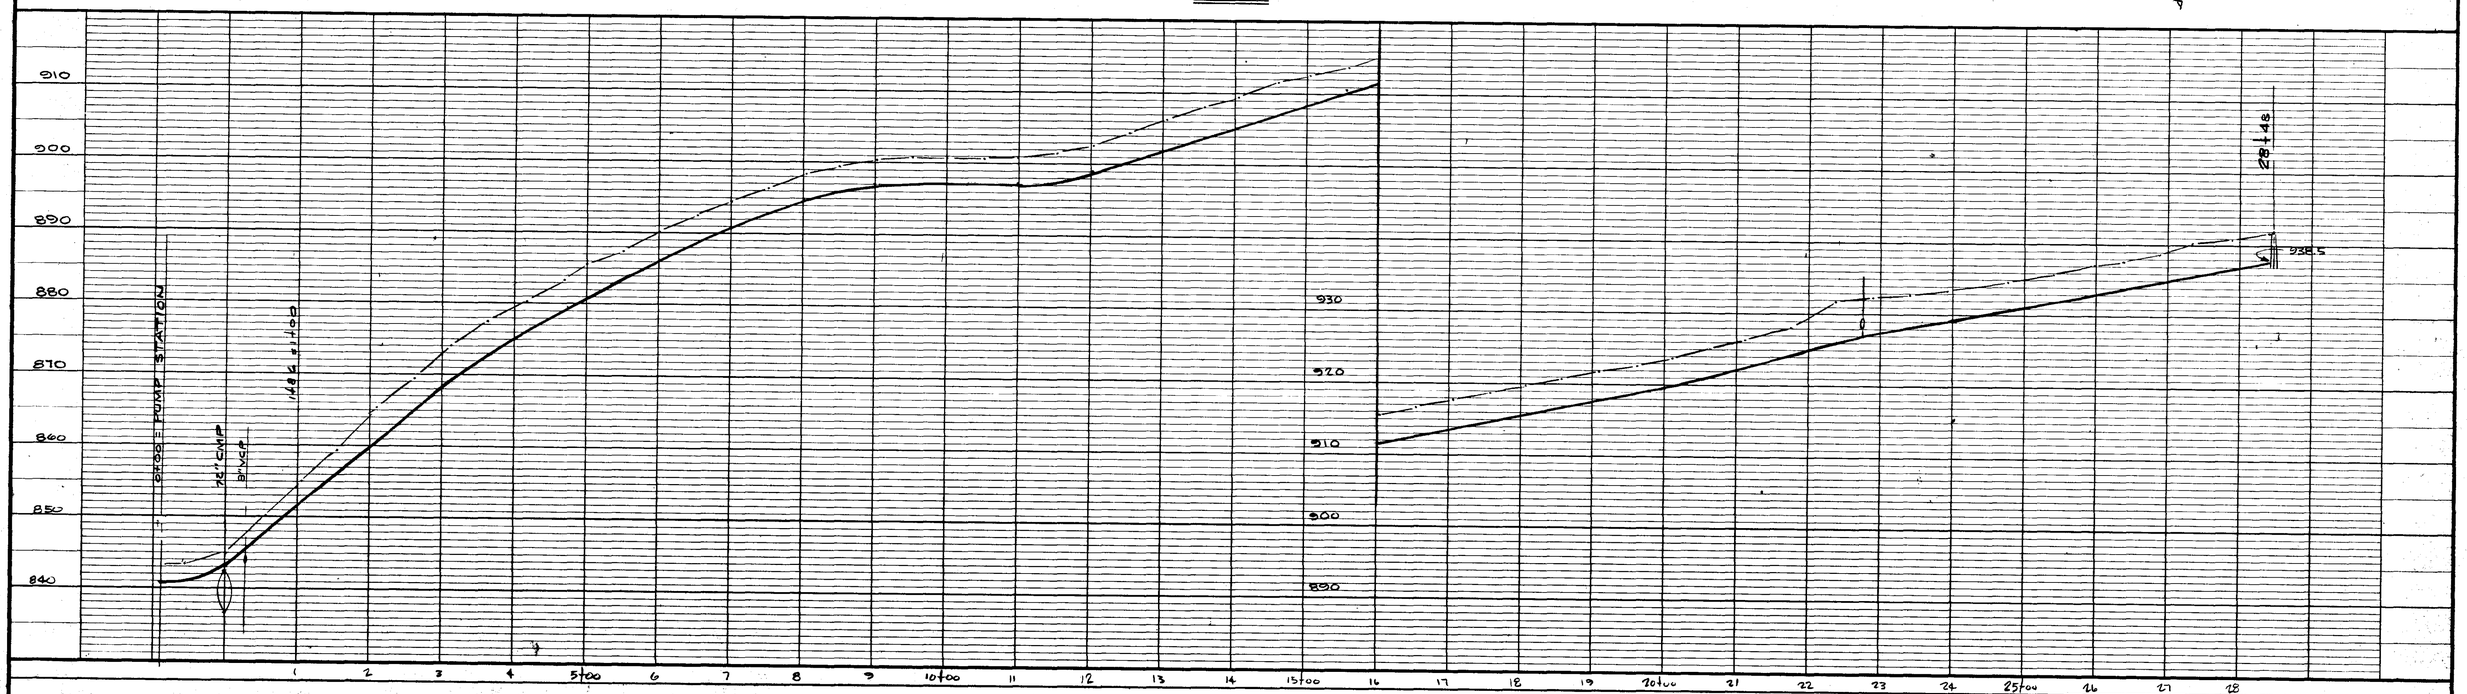

BOOK 4 V PAGE 111

REVISIONS			
NO.	DATE	BY	DESCRIPTION
1	7-24-67	RLC	REVISED LINE AT PUMP STATION
2	8/14/67	RLC	REMOVED HOLD ADDED DIVISION

NORTH

SCALE

HORIZONTALLY 1" = 100'

VERTICALLY 1" = 10'

E. S. PICKENS ANDERSON STATE OF SOUTH CAROLINA NO 772 REGISTERED ENGINEER

TOWN OF MAULDIN
GREENVILLE COUNTY, S.C.
PUMP STATIONS & FORCE MAIN

PLAN AND PROFILE
ADAMS MILL ROAD FORCE MAIN

P I E D M O N T
ENGINEERS & ARCHITECTS
420 PARK AVE., GREENVILLE, S.C.

SHEET NO. 6-C

DWN R.E.M.
CKD T. T.
APPD
JOB 20020
DATE 6-23-67