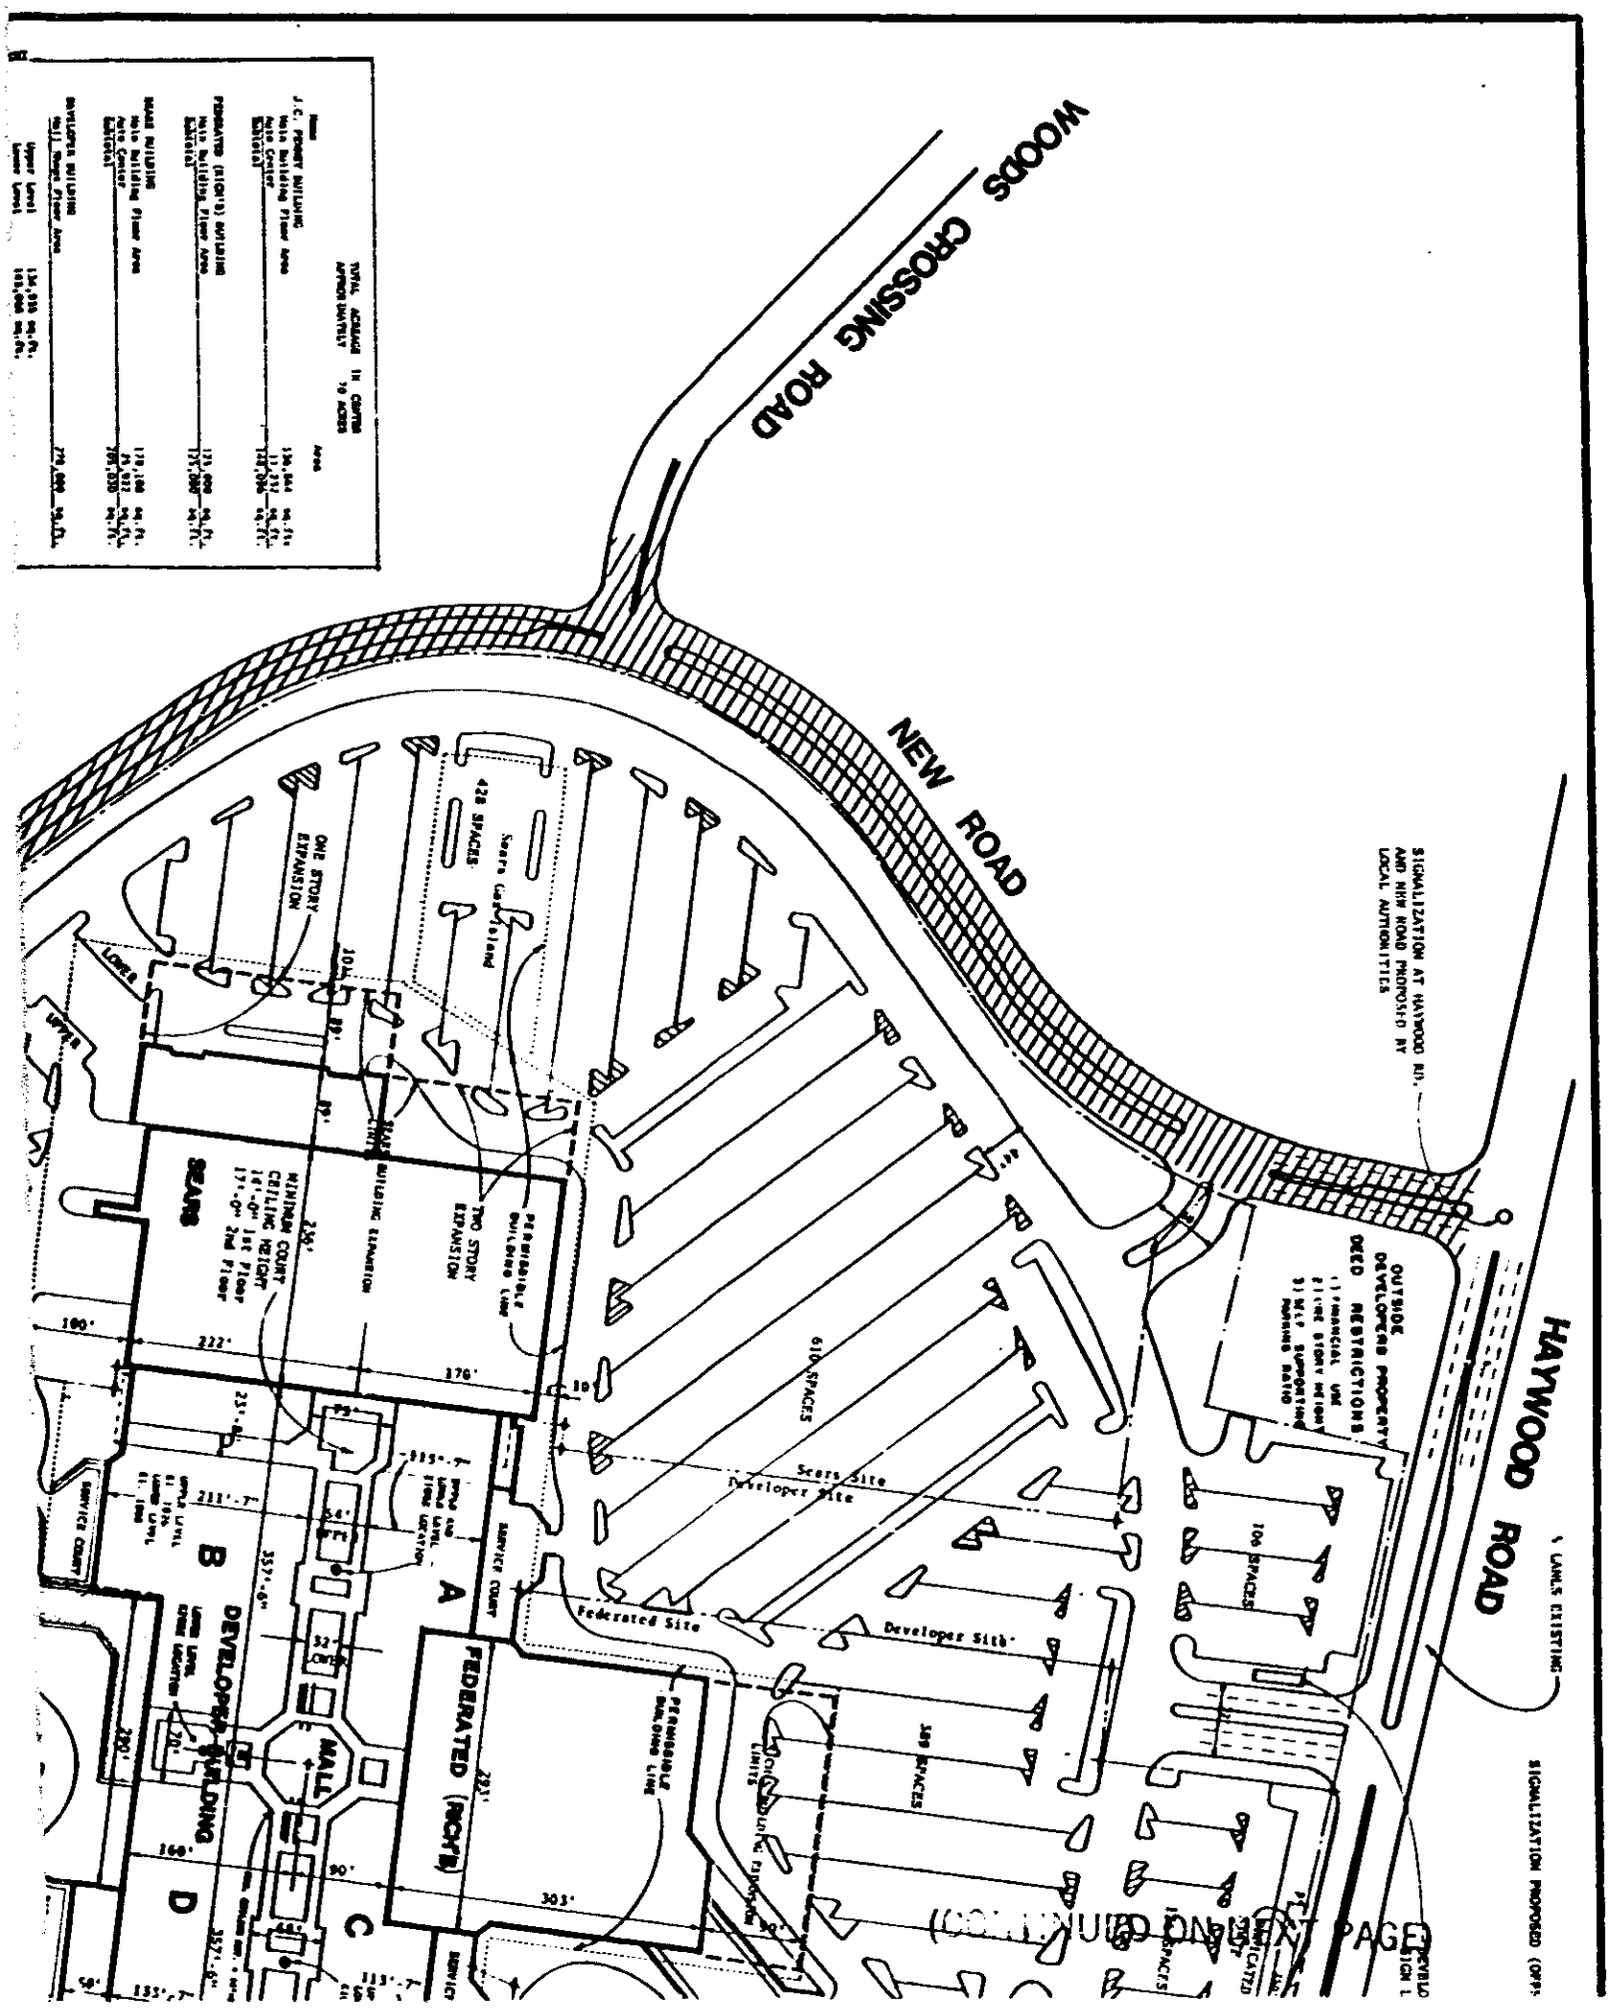
WOODS CROSSING ROAD
NEW ROAD
HAYWOOD ROAD
SIGNALIZATION AT HAYWOOD RD. AND NEW ROAD PROPOSED BY LOCAL AUTHORITIES
SIGNALIZATION PROPOSED (OFF-
428 SPACES
ONE STORY EXPANSION
Sears Site
Developer Site
610 SPACES
106 SPACES
349 SPACES
SEARS
MINIMUM CLEAR CEILING HEIGHT
TWO STORY EXPANSION
PERMISSIBLE BUILDING LINE
DEVELOPER BUILDING
FEDERATED (ROCH'S)
MALL
Federated Site
Developer Site
A
B
C
D
(CONTINUED ON NEXT PAGE)

4328 RV-2