4328 RV.2

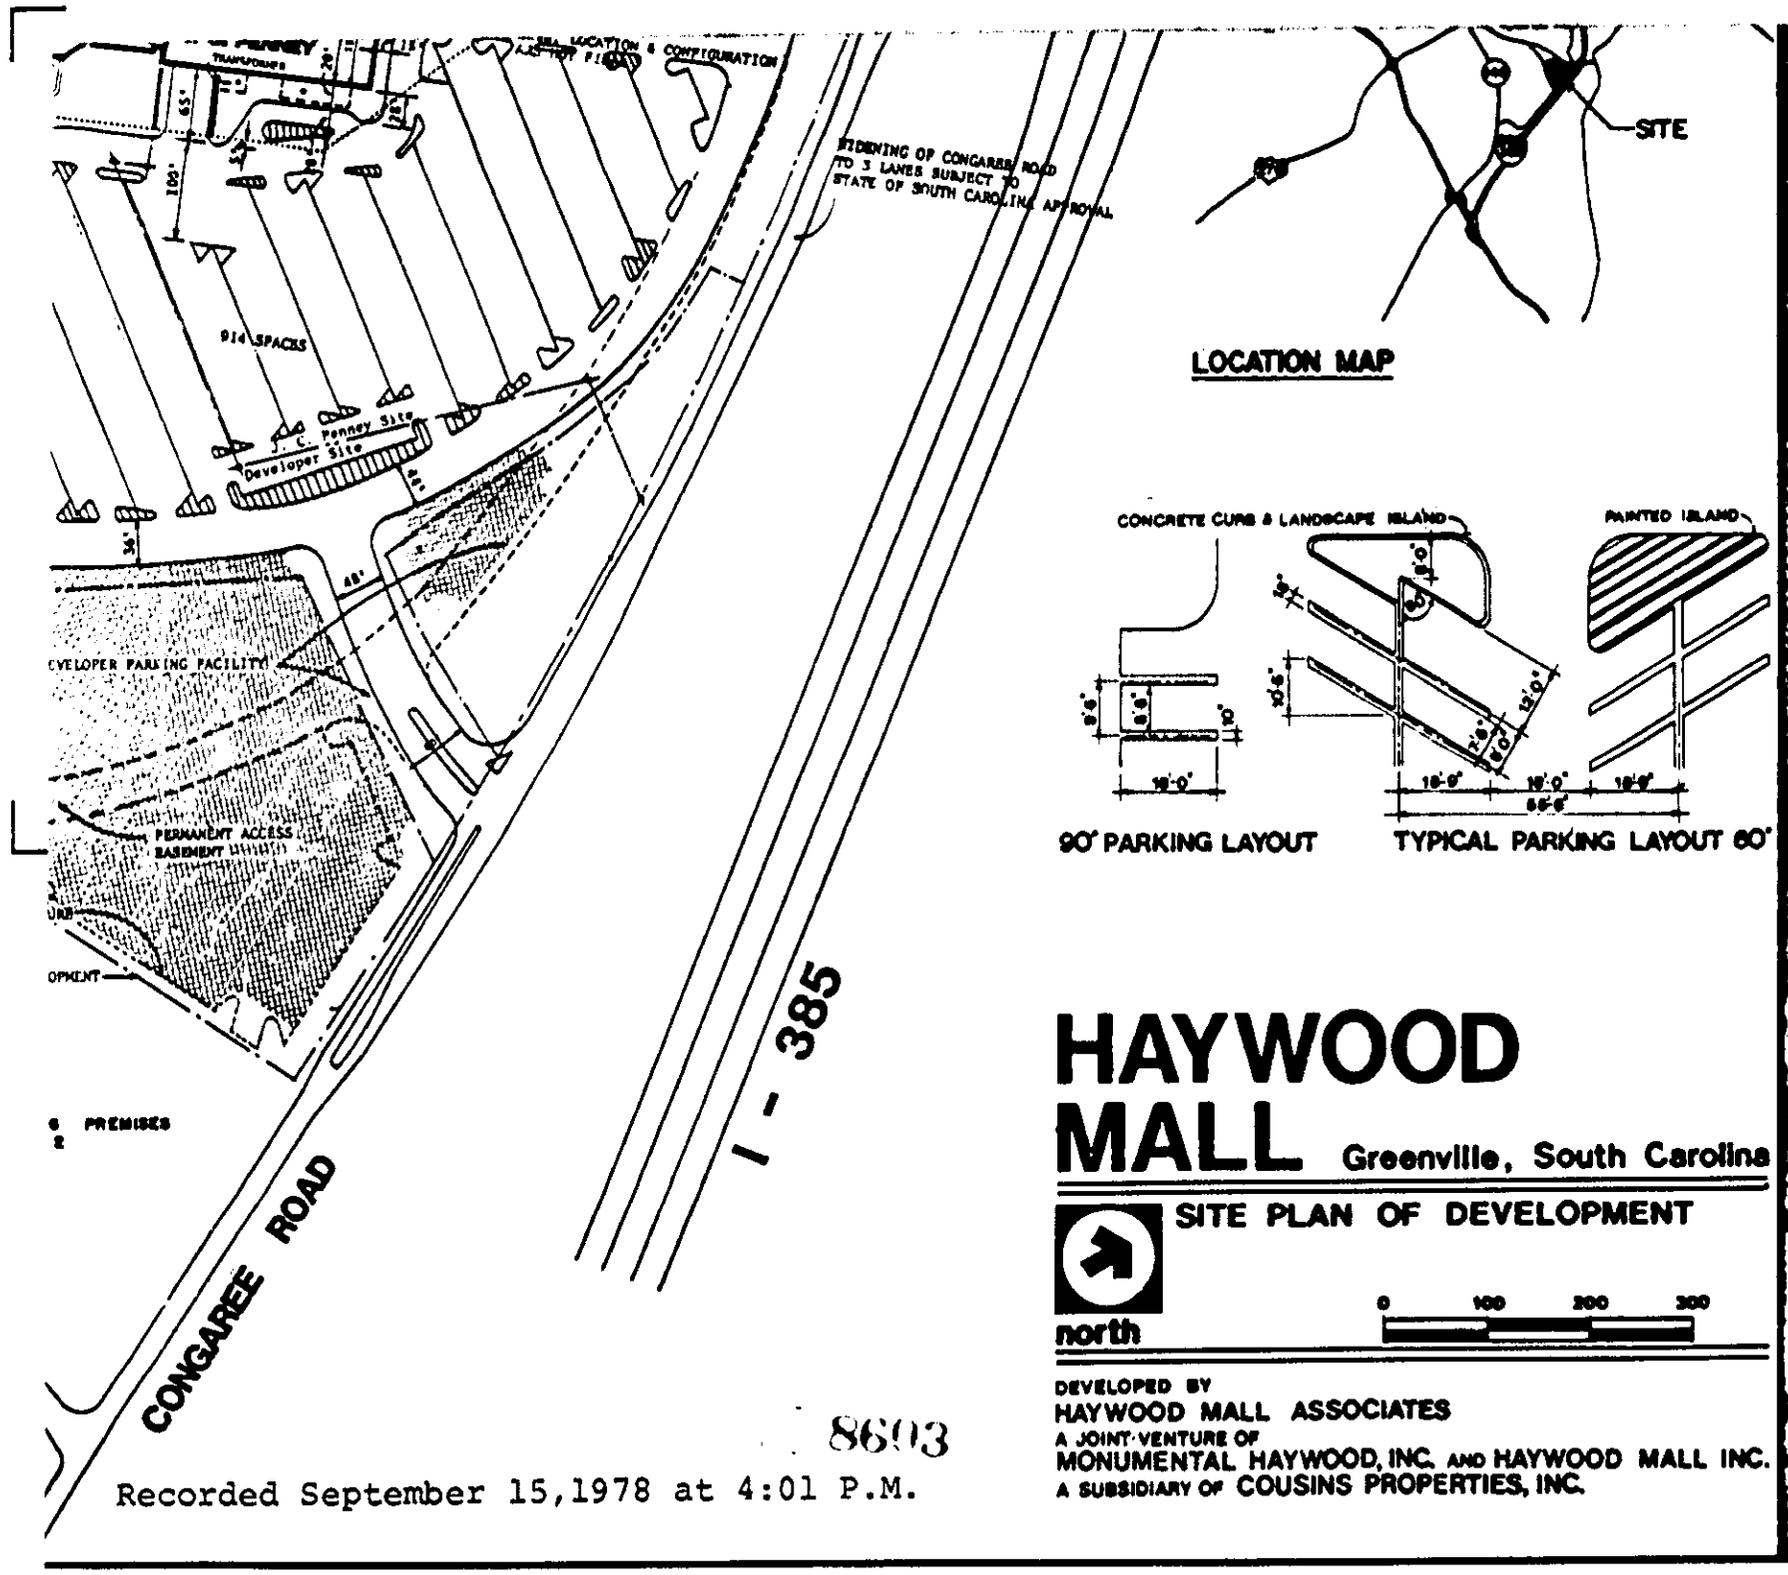

LOCATION MAP

HAYWOOD MALL

Greenville, South Carolina

SITE PLAN OF DEVELOPMENT

north

0 100 200 300

DEVELOPED BY
HAYWOOD MALL ASSOCIATES
A JOINT VENTURE OF
MONUMENTAL HAYWOOD, INC. AND HAYWOOD MALL INC.
A SUBSIDIARY OF COUSINS PROPERTIES, INC.

8693

Recorded September 15,1978 at 4:01 P.M.

THOMPSON VENTULETT, STAINBACK & ASSOC.

887 PAGE 804

SHEET TITLE
PLOT PLAN
EXHIBIT "G"

DATE

JOB NO. 20703
SHEET NO.
DATE 5-18-78
OF

NOT RELEASED FOR CONSTRUCTION