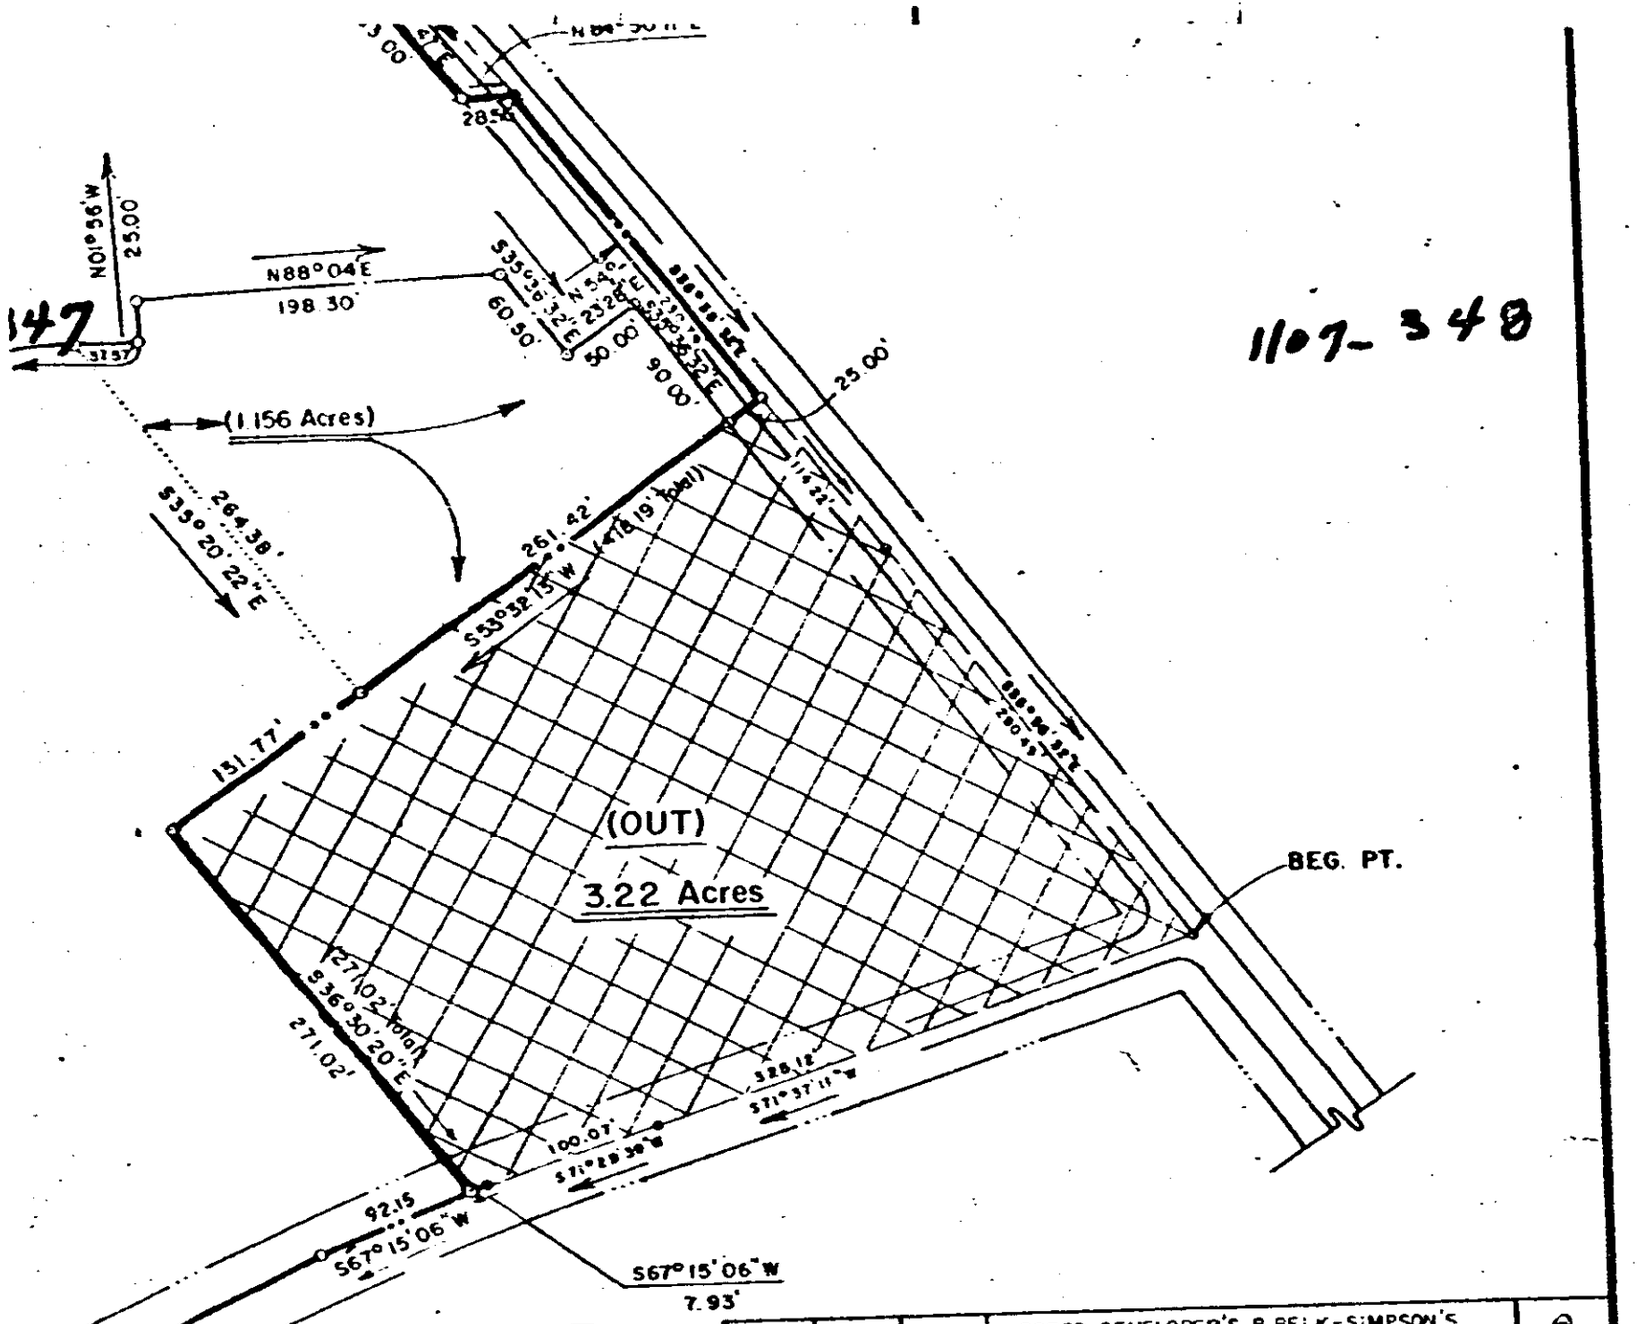

1107-348

0348

PRINTED

MAY 17 1979

ENWRIGHT ASSOCIATES, INC.

LEGEND

- ENTIRE PREMISES
- DEPARTMENT STORE SITE
- FEE/LEASE PROPERTY

REV	DATE	BY	DESCRIPTION	APP
			REVISION	
8	5-10-79	W.H.P.	ALTERED DEVELOPER'S & BELK-SIMPSON'S SITES	
7	3-8-79	W.H.P.	ADDED R/W DIMENSIONS at HAYWOOD RD and CONGAREE RD	
6	2-12-79	W.H.P.	REVISED DEVELOPER'S SITE "B"	
5	1-17-79	W.E.F.	ALTERED DEVELOPER'S & BELK-SIMPSON'S SITES	
4	12-11-78	W.H.P.	ADDED DEVELOR'S SITE ON WEBB ROAD.	
3	11-29-78	W.E.F.	ADDED BELK-SIMPSON SITE; ADDED INSERT "A"	
2	8-9-78	W.E.F.	ADDED ARCS; ADDED ACREAGE TO OUT PARCELS; ADDED NOTE 2	
1	6-1978	W.E.F.	PERMISSIBLE BLDG. AREA PLACED ON FEDERATED SITE	
0	5-18-78	W.E.F.	FOR REVIEW BY CLIENT	

SURVEY OF ENTIRE PREMISES
EXHIBIT "A"
FOR
HAYWOOD MALL ASSOCIATES

GREENVILLE COUNTY — SOUTH CAROLINA

SEAL

enwright associates, inc.
engineers planners surveyors
GREENVILLE, SOUTH CAROLINA

W.E.F. DRAWN	G.W.O. DESIGN	G.W.O. CHECK	FILE	RETYPED
5-18-78 DATE	1"=100' SCALE	76003-00-2-A JOB NO		

4328 RV-2