FILED
GREENVILLE CO. S. C.
JAN 26 2 41 PM '79
DONNIE S. TANKERSLEY
R.M.C.

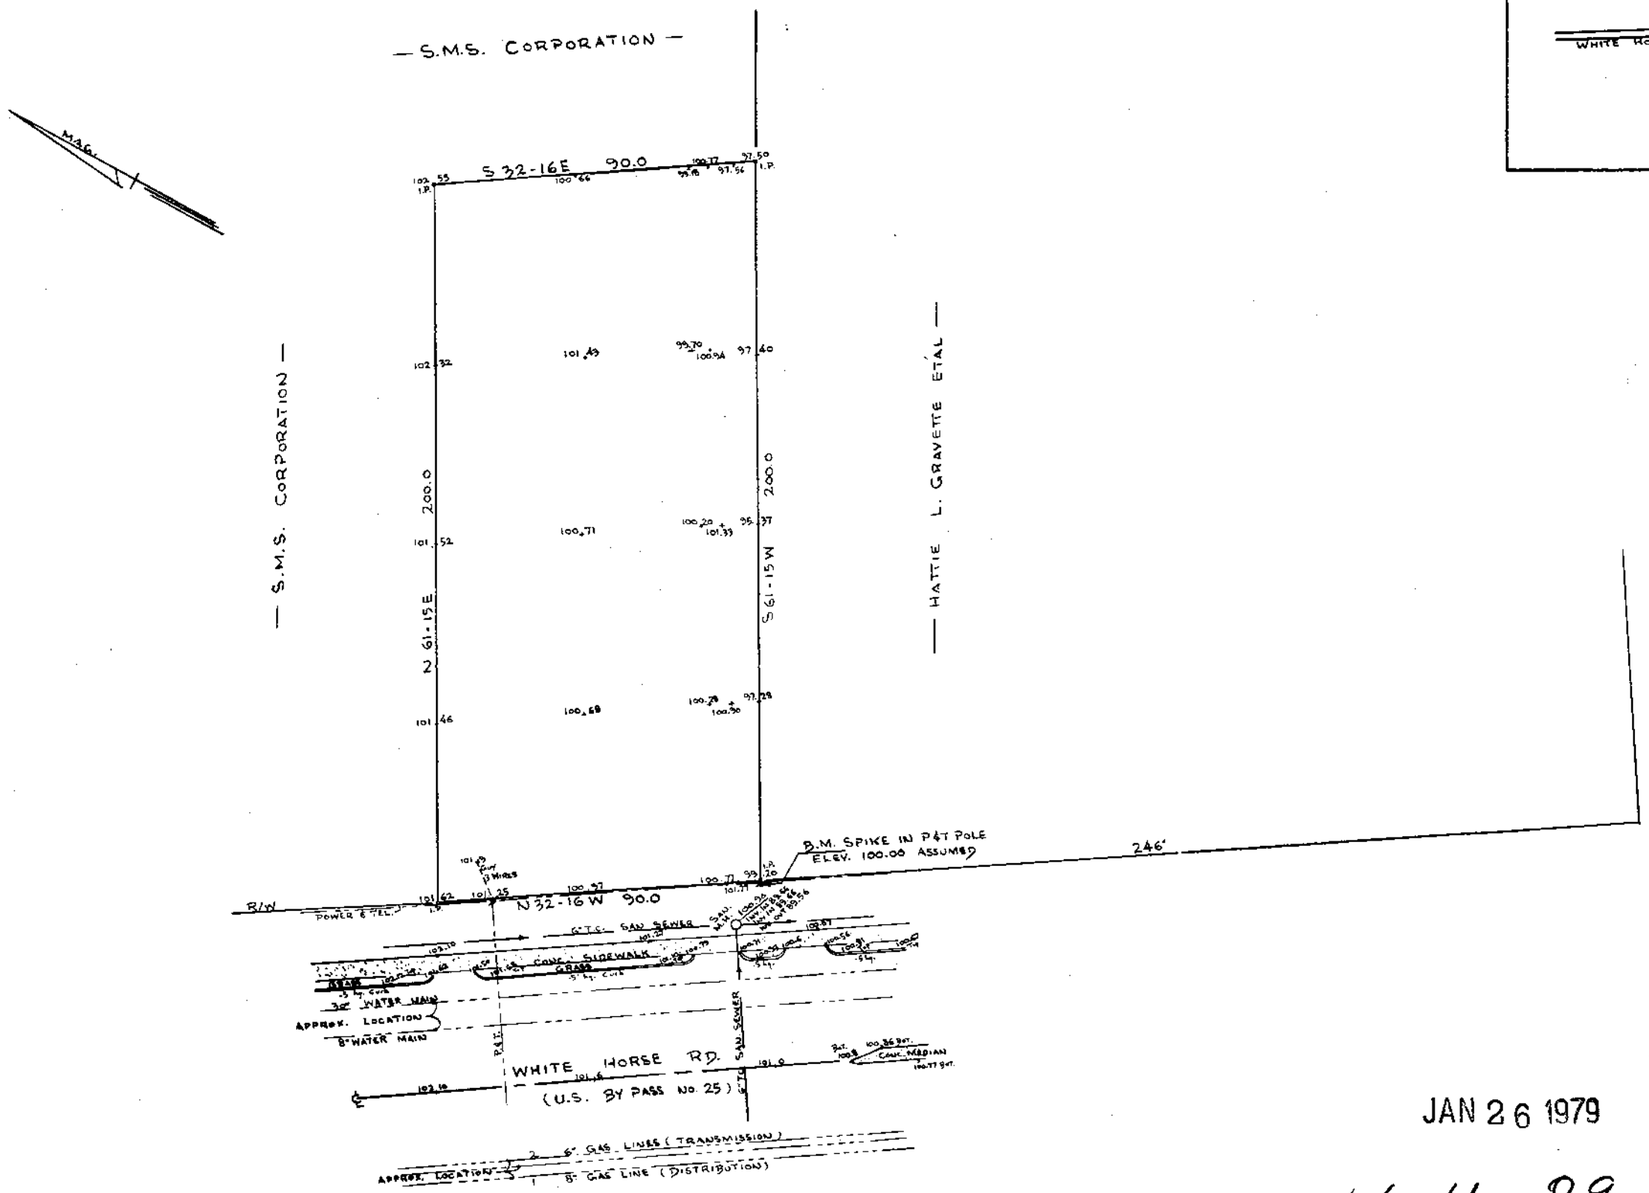

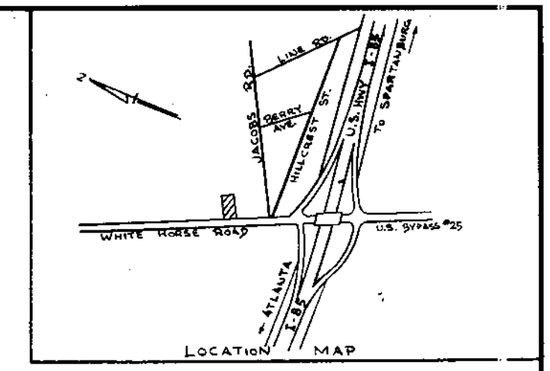

NOTES
VERIFY EXACT LOCATION OF ALL UNDERGROUND UTILITIES WITH UTILITY COMPANY BEFORE GRADING

PROPERTY SURVEY BY OTHERS

ZONING & SETBACK REQUIREMENTS TO BE VERIFIED BY OWNER OR DEVELOPER

S.C. R.L.S. NO 3616

JAN 26 1979

V6 U-89

22054

MICROFILMED

NO.	DATE	REVISION	BY	NO.	DATE	REVISION	BY

ALL RIGHTS RESERVED

PIEDMONT
ENGINEERS • ARCHITECTS • PLANNERS
420 PARK AVENUE • GREENVILLE, SOUTH CAROLINA 29605

TOPOGRAPHIC SURVEY FOR
WAFFLE HOUSE INC.
NEAR GREENVILLE, S.C.
SCALE 1"=~~30'~~ 40' Nov. 14, 1978

EAP

PROJ. MGR:	DRAWING NO.
DRAWN:	1
CHECKED:	
APPROVED:	
DATE:	LAST REV. NO:
JOB NO:	DATE REV:

CCH --- 1 JA26 79 027
2.00CI