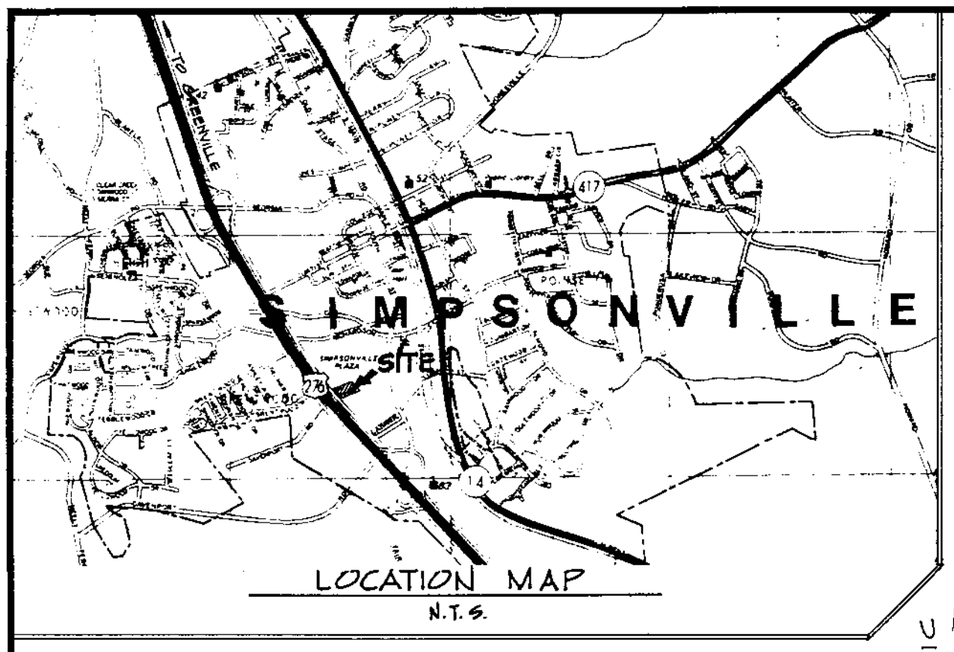

LOCATION MAP
N.T.S.

MAGNETIC N

FILED
GREENVILLE CO. S. C.
AUG 17 10 50 AM '79
DONNIE S. TANKERSLEY
R.M.C.

NOTES:

1.) THIS PROPERTY IS SUBJECT TO ANY AND ALL EXISTING RESERVATIONS, EASEMENTS, AND RIGHTS-OF-WAY, THAT MAY APPEAR OF RECORD OR ON THE PREMISES.

SOUTHERN BANK & TRUST COMPANY
TRUSTEES
319-1-1

I.P.N.

N 65° 23' E 200.01'

S 36° 00' E 102.0'

R/W US HWY. NO. 276

I.P.N.

N 36° 00' W 102.0'

0.46 Acres
EASEMENT FOR SEPTIC TANK DRAIN FIELD

N 65° 23' E 300.1' TOTAL

100.1'

I.P.N.

S 35° 52' E 140.0'

200.0'

I.P.N.

0.95 Acres

587.4' TO I.P.O.

I.P.N.

299.8'
S 65° 23' W

140.0'
N 36° 00' W

I.P.O.

999.8' TO I.P.O. IN LATIMER DR.

DUKE POWER COMPANY
319-1-1.2

TO GREENVILLE, S.C.

FRONTAGE ROAD

℄

R/W US HWY. NO. 276

40 0 40 80
1" = 40' scale feet

PRINTED

MAY 9 1979

5731

AUG 1 7 1979

7L-39

ENWRIGHT
SURVEYING, INC.

I HEREBY CERTIFY THAT THE RATIO OF PRECISION OF THE FIELD SURVEY IS 1/13,000 AS SHOWN HEREON AND THE AREA WAS DETERMINED BY D.M.D. METHOD OF AREA CALCULATION.

Thurl M. Arnold 4032
SURVEYOR'S SIGNATURE S.C. REG. NO.

REV.	DATE	BY	DESCRIPTION	APP.
1	5/8/79	WHP	ADDED SEPTIC TANK DRAIN FIELD	
0	5/2/79	WHP	ISSUED FOR REVIEW	

REVISION

SEAL

A SURVEY
FOR:

LA PETITE DAY CARE CENTER

SIMPSONVILLE SITE
GREENVILLE COUNTY, SOUTH CAROLINA

enwright associates, inc.
engineers planners surveyors
GREENVILLE, SOUTH CAROLINA

DRAWN	DESIGN	CHECK	FILE	RETIRED
WHP	TMA	TMA		
5/2/79 DATE	1"=40' SCALE	DWG. NO. 79030-B2		

ENGINEERING REPROGRAPHICS 84272 PC4-2 5-74•

2835 HG 17E 5.00 A4 79030-20-1-00 ©