MICROFILMED

GREENVILLE CO. S.C.
FILED
JUN 15 11 30 AM '82
DONNIE S. TANKERSLEY
R.M.C

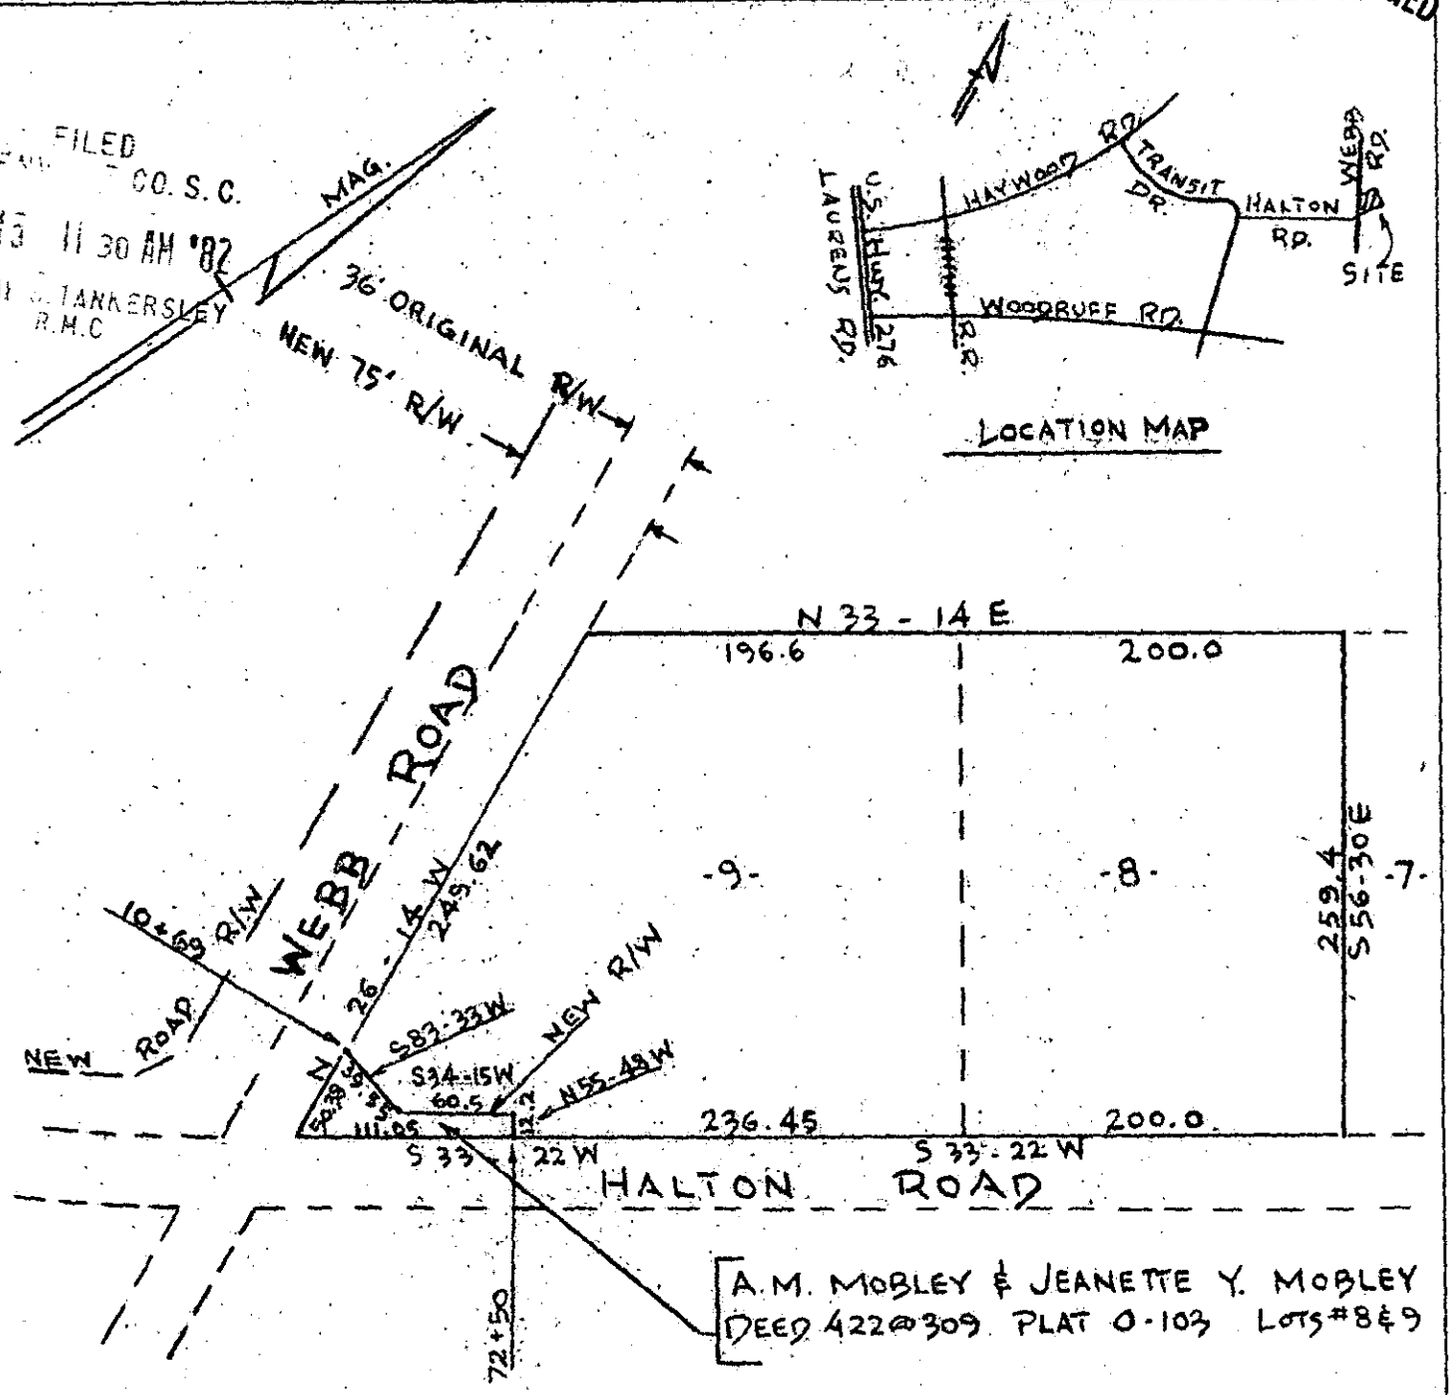

PLAT FOR
CITY OF GREENVILLE
HALTON ROAD - WEBB ROAD IMPROVEMENTS 28109
GREENVILLE, S.C.

SCALE 1" = 100' MAY 18, 1982

100 50 0 100 200

COMPILED FROM EXISTING DEEDS, PLATS & R/W DWGS.

James D. Crain R.L.S. 3320

JAMES D. CRAIN

JUN 15 1982

9-C-4

300 8 4008 16 RD

PIEDMONT ENGINEERS · ARCHITECTS · PLANNERS
GREENVILLE, S. C.