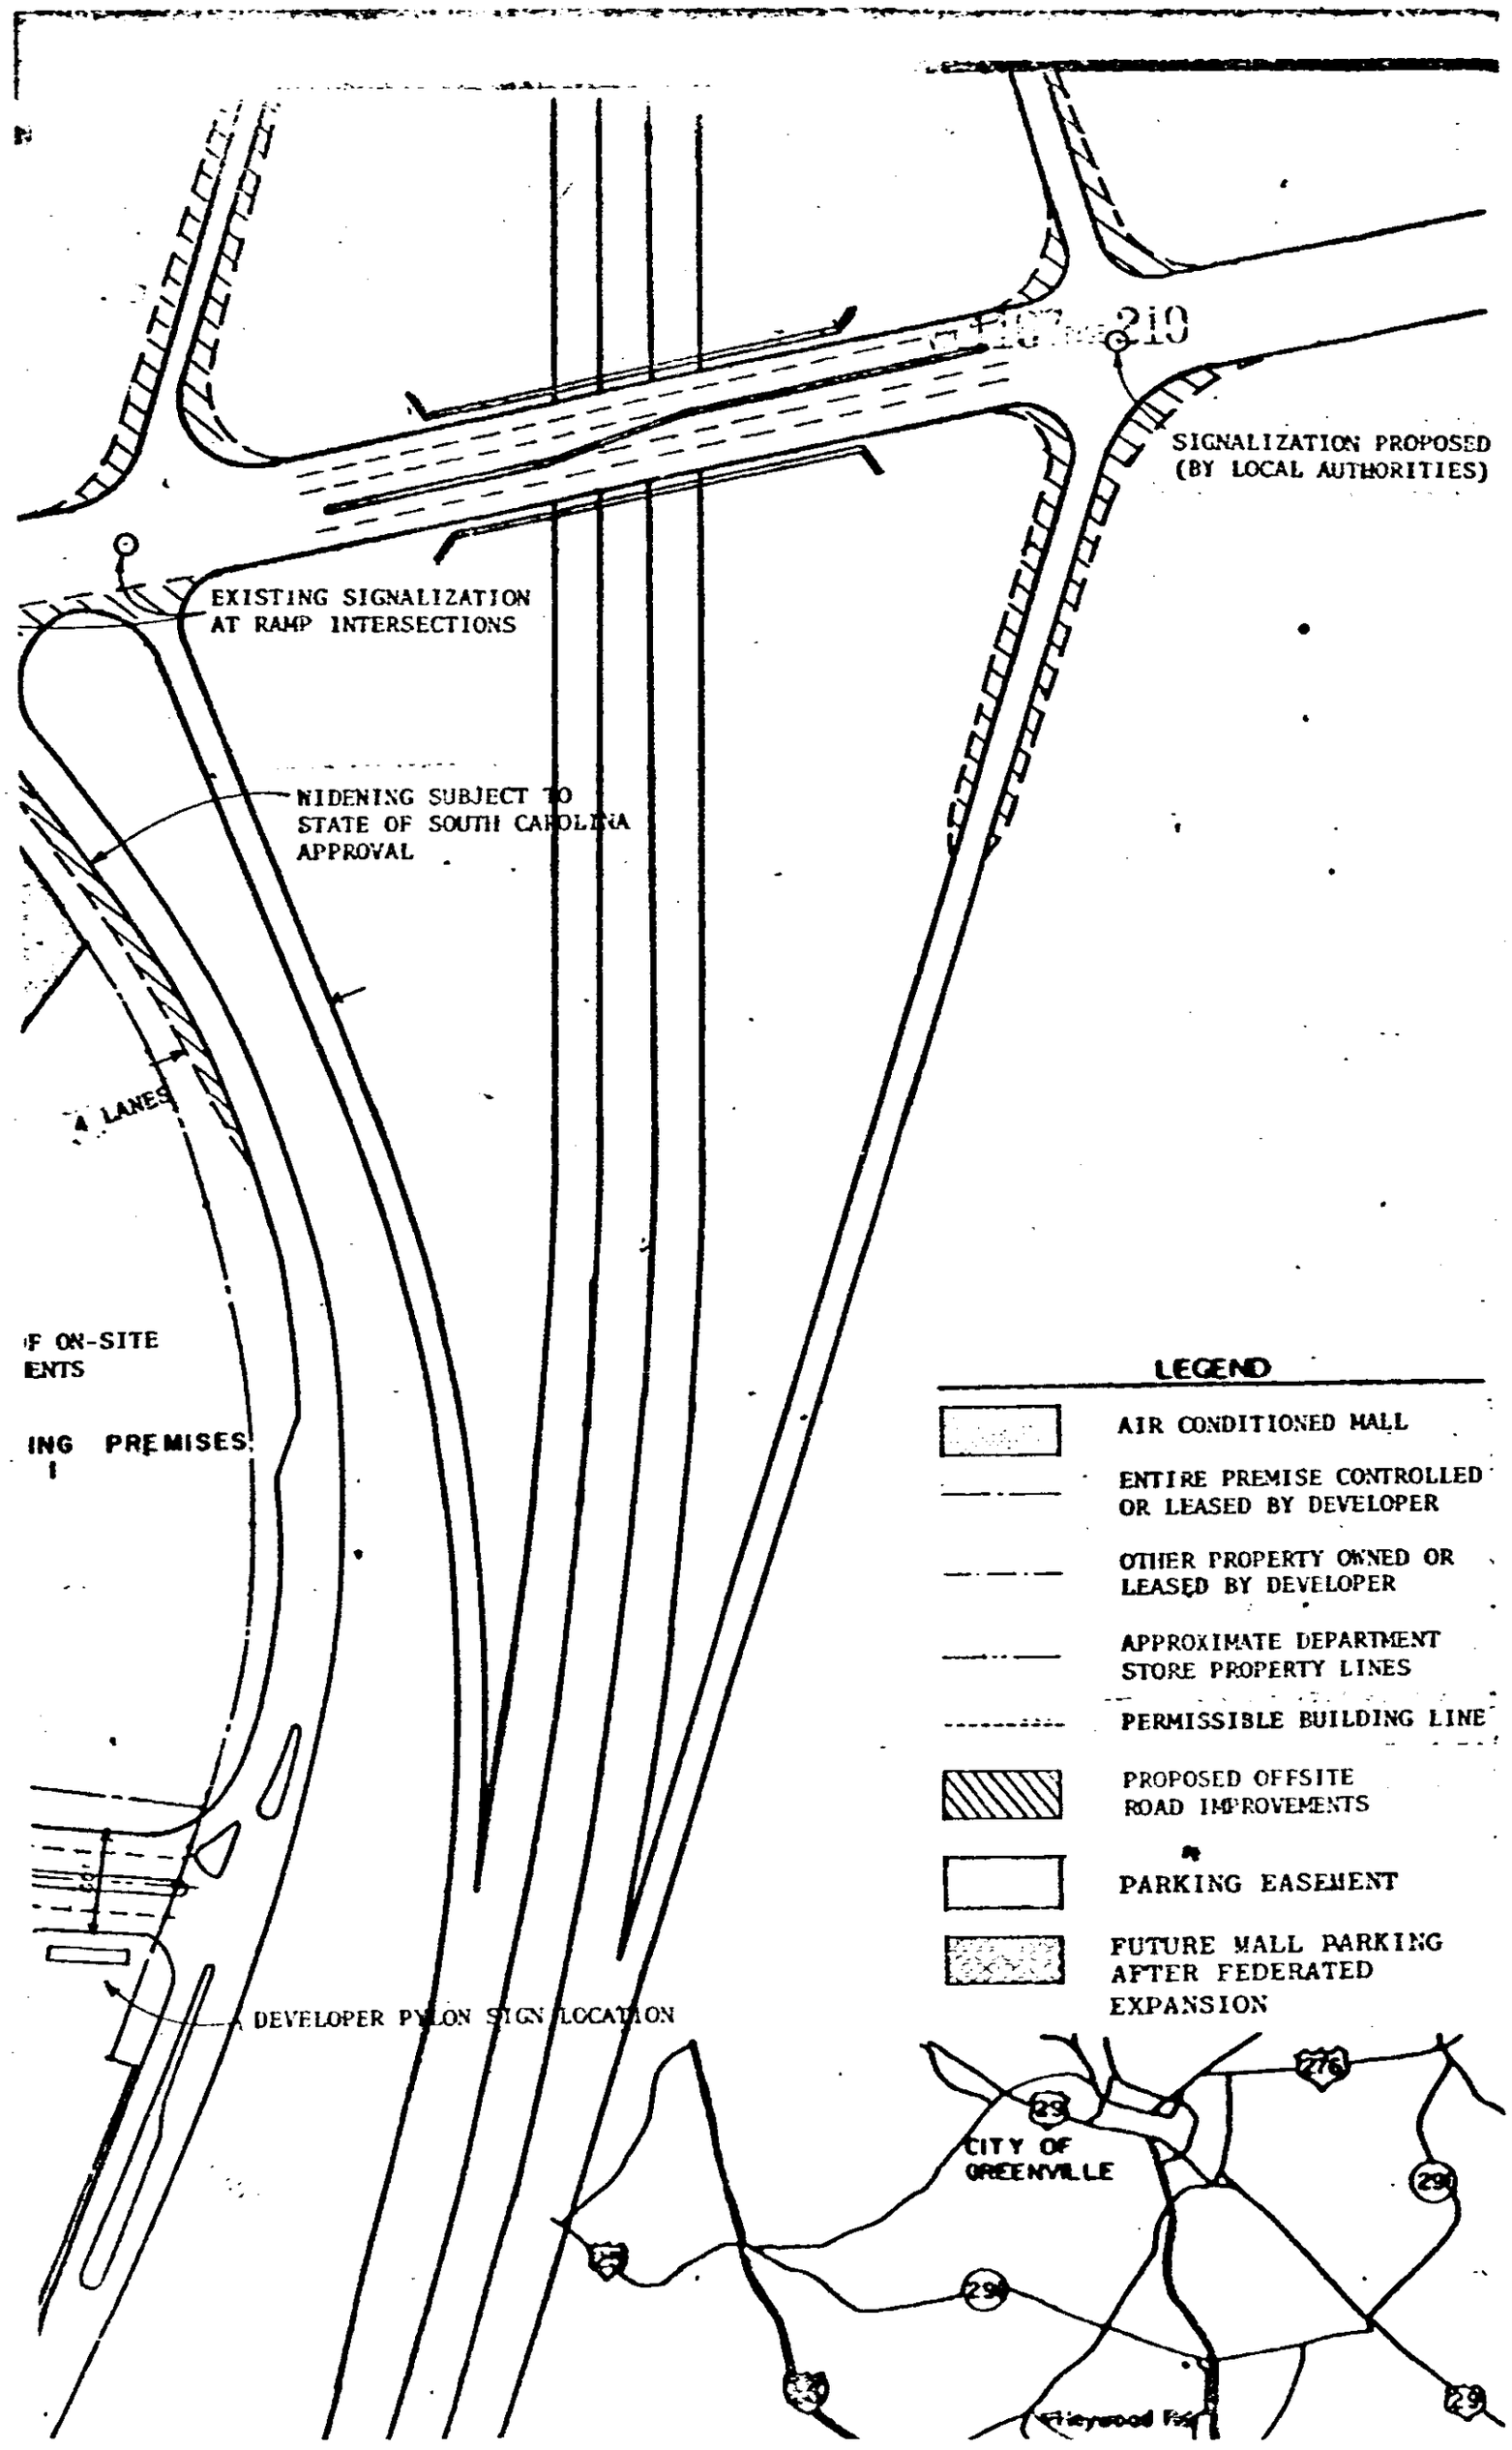
210
SIGNALIZATION PROPOSED
(BY LOCAL AUTHORITIES)
EXISTING SIGNALIZATION
AT RAMP INTERSECTIONS
WIDENING SUBJECT TO
STATE OF SOUTH CAROLINA
APPROVAL
4 LANES
F ON-SITE
ENTS
ING PREMISES
DEVELOPER PYLON SIGN LOCATION
LEGEND
AIR CONDITIONED MALL
ENTIRE PREMISE CONTROLLED
OR LEASED BY DEVELOPER
OTHER PROPERTY OWNED OR
LEASED BY DEVELOPER
APPROXIMATE DEPARTMENT
STORE PROPERTY LINES
PERMISSIBLE BUILDING LINE
PROPOSED OFFSITE
ROAD IMPROVEMENTS
PARKING EASEMENT
FUTURE MALL PARKING
AFTER FEDERATED
EXPANSION
CITY OF
GREENVILLE
276
29
25

4328 RV-2