EXHIBIT A

TOTAL LINEAR FEET TO BE TAKEN FOR RIGHT OF WAY PURPOSES - 285 FEET

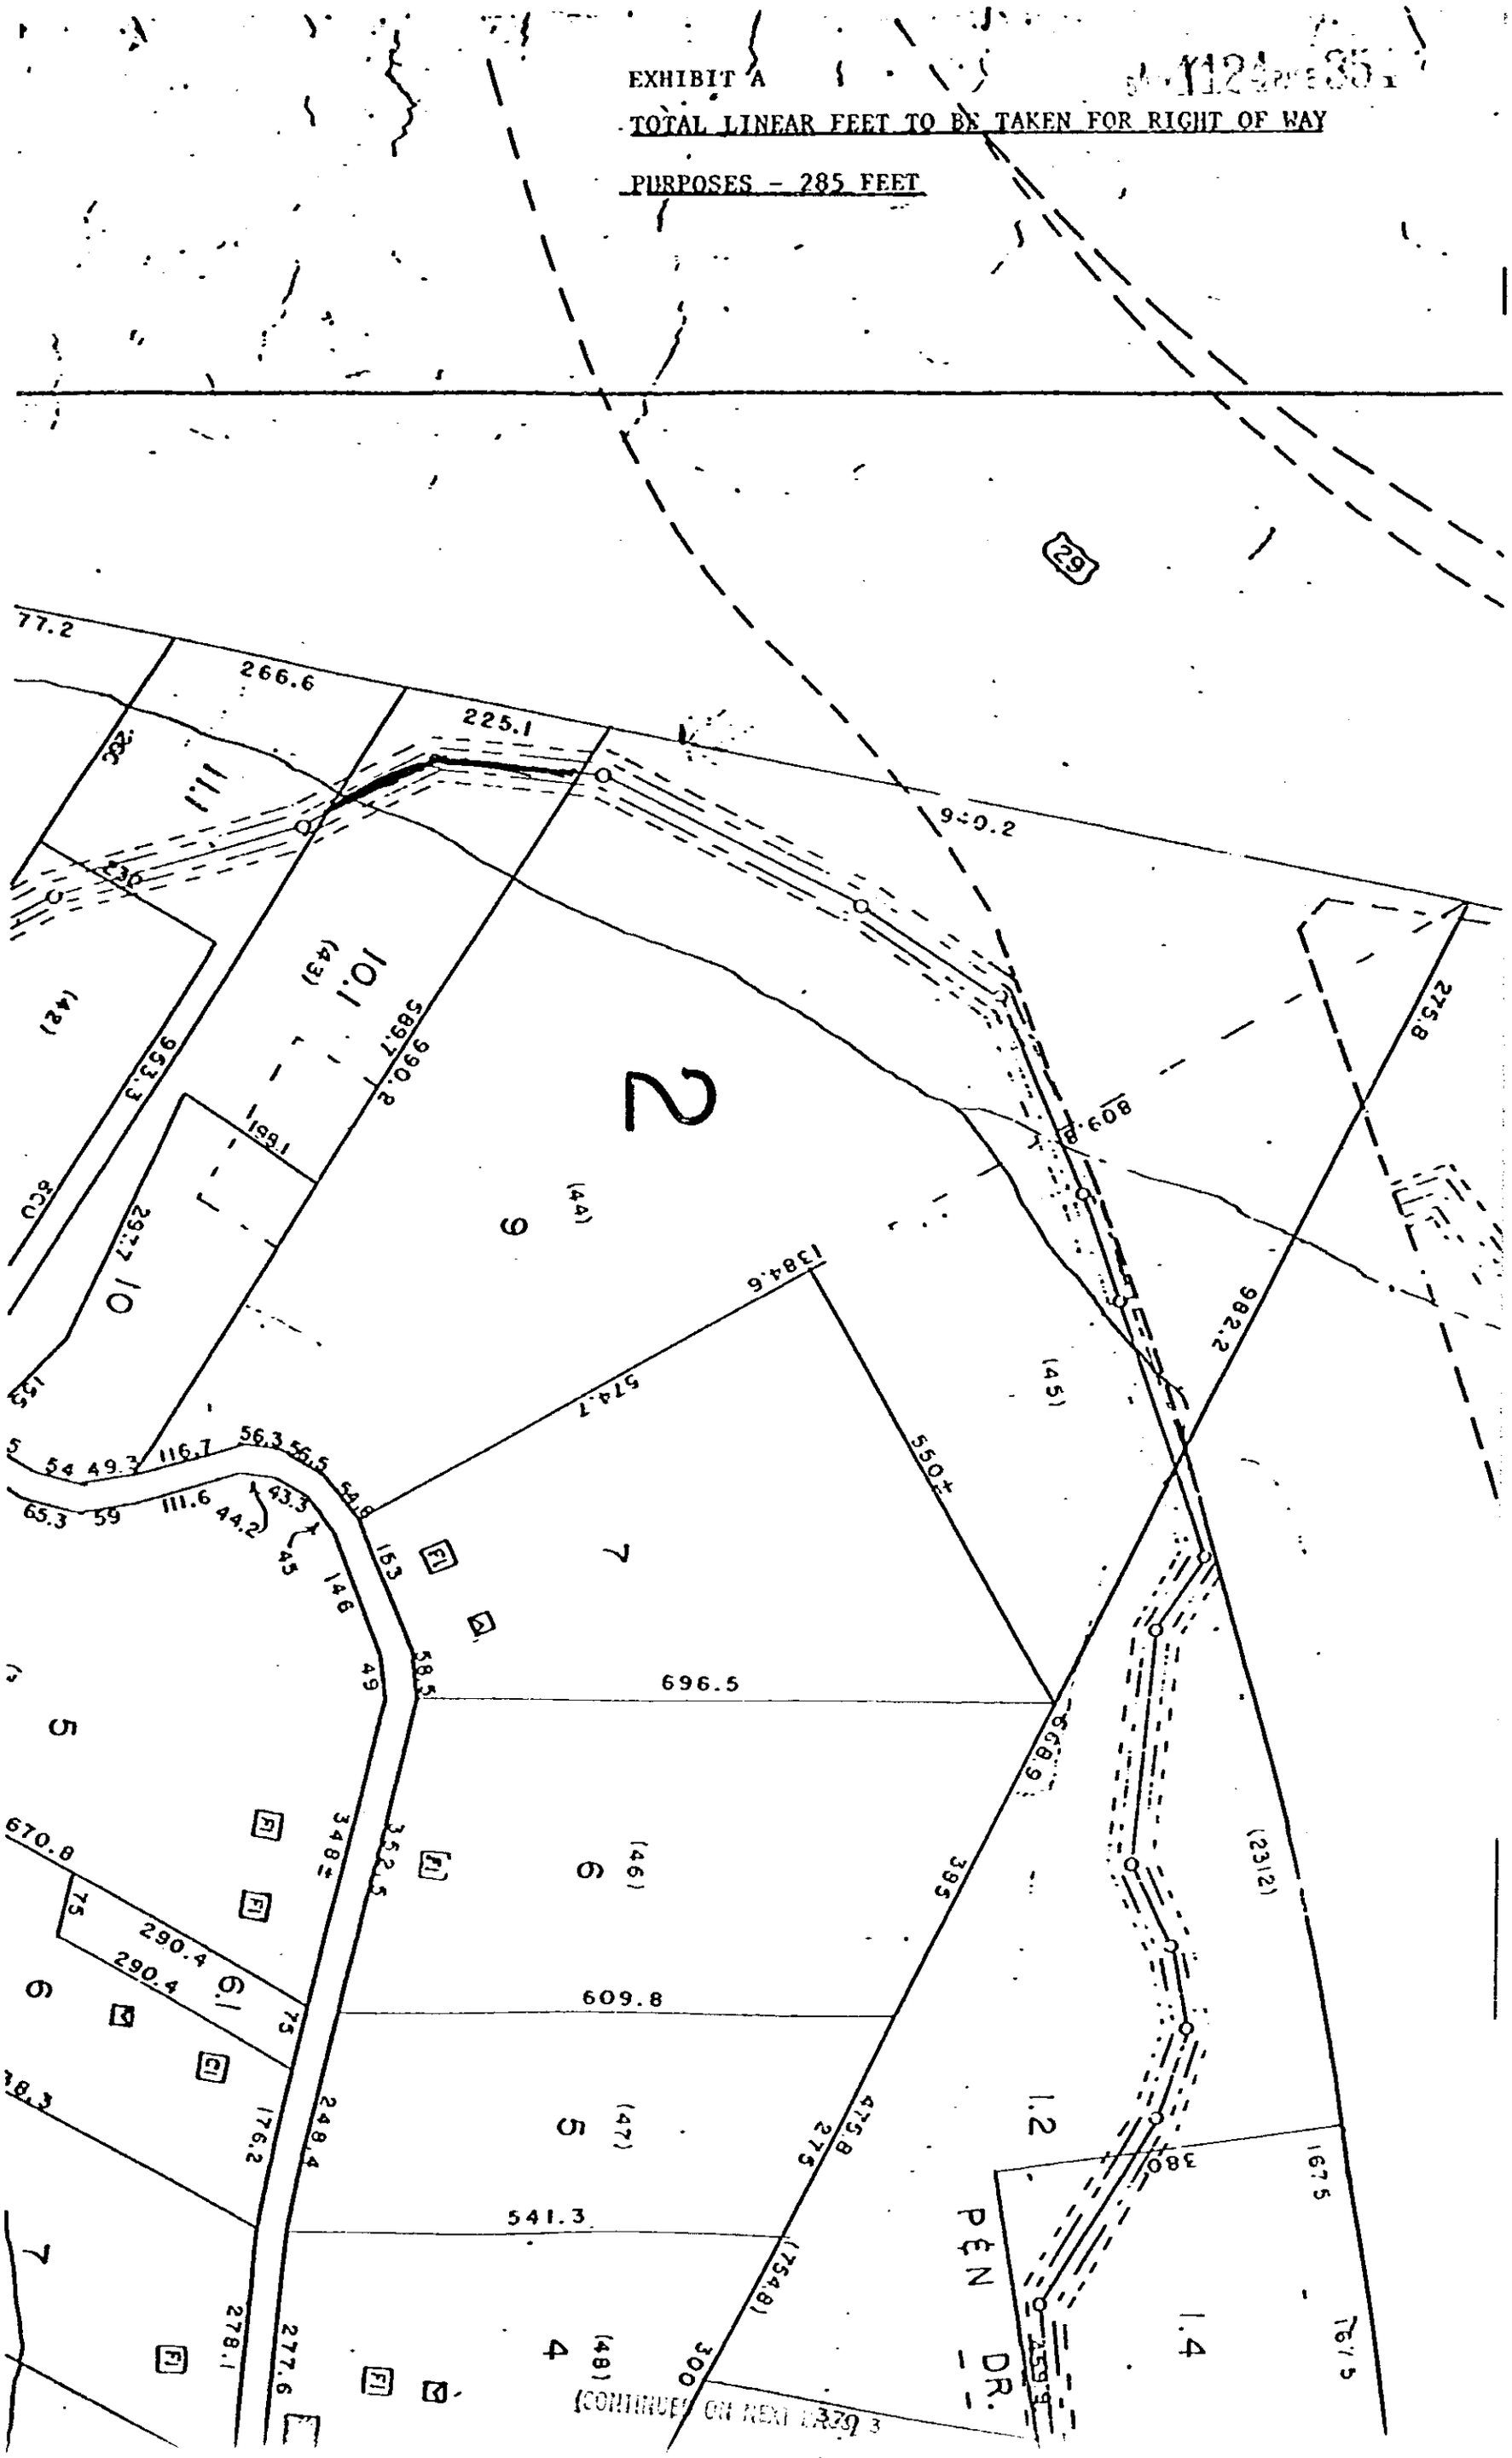

4328 RV-2