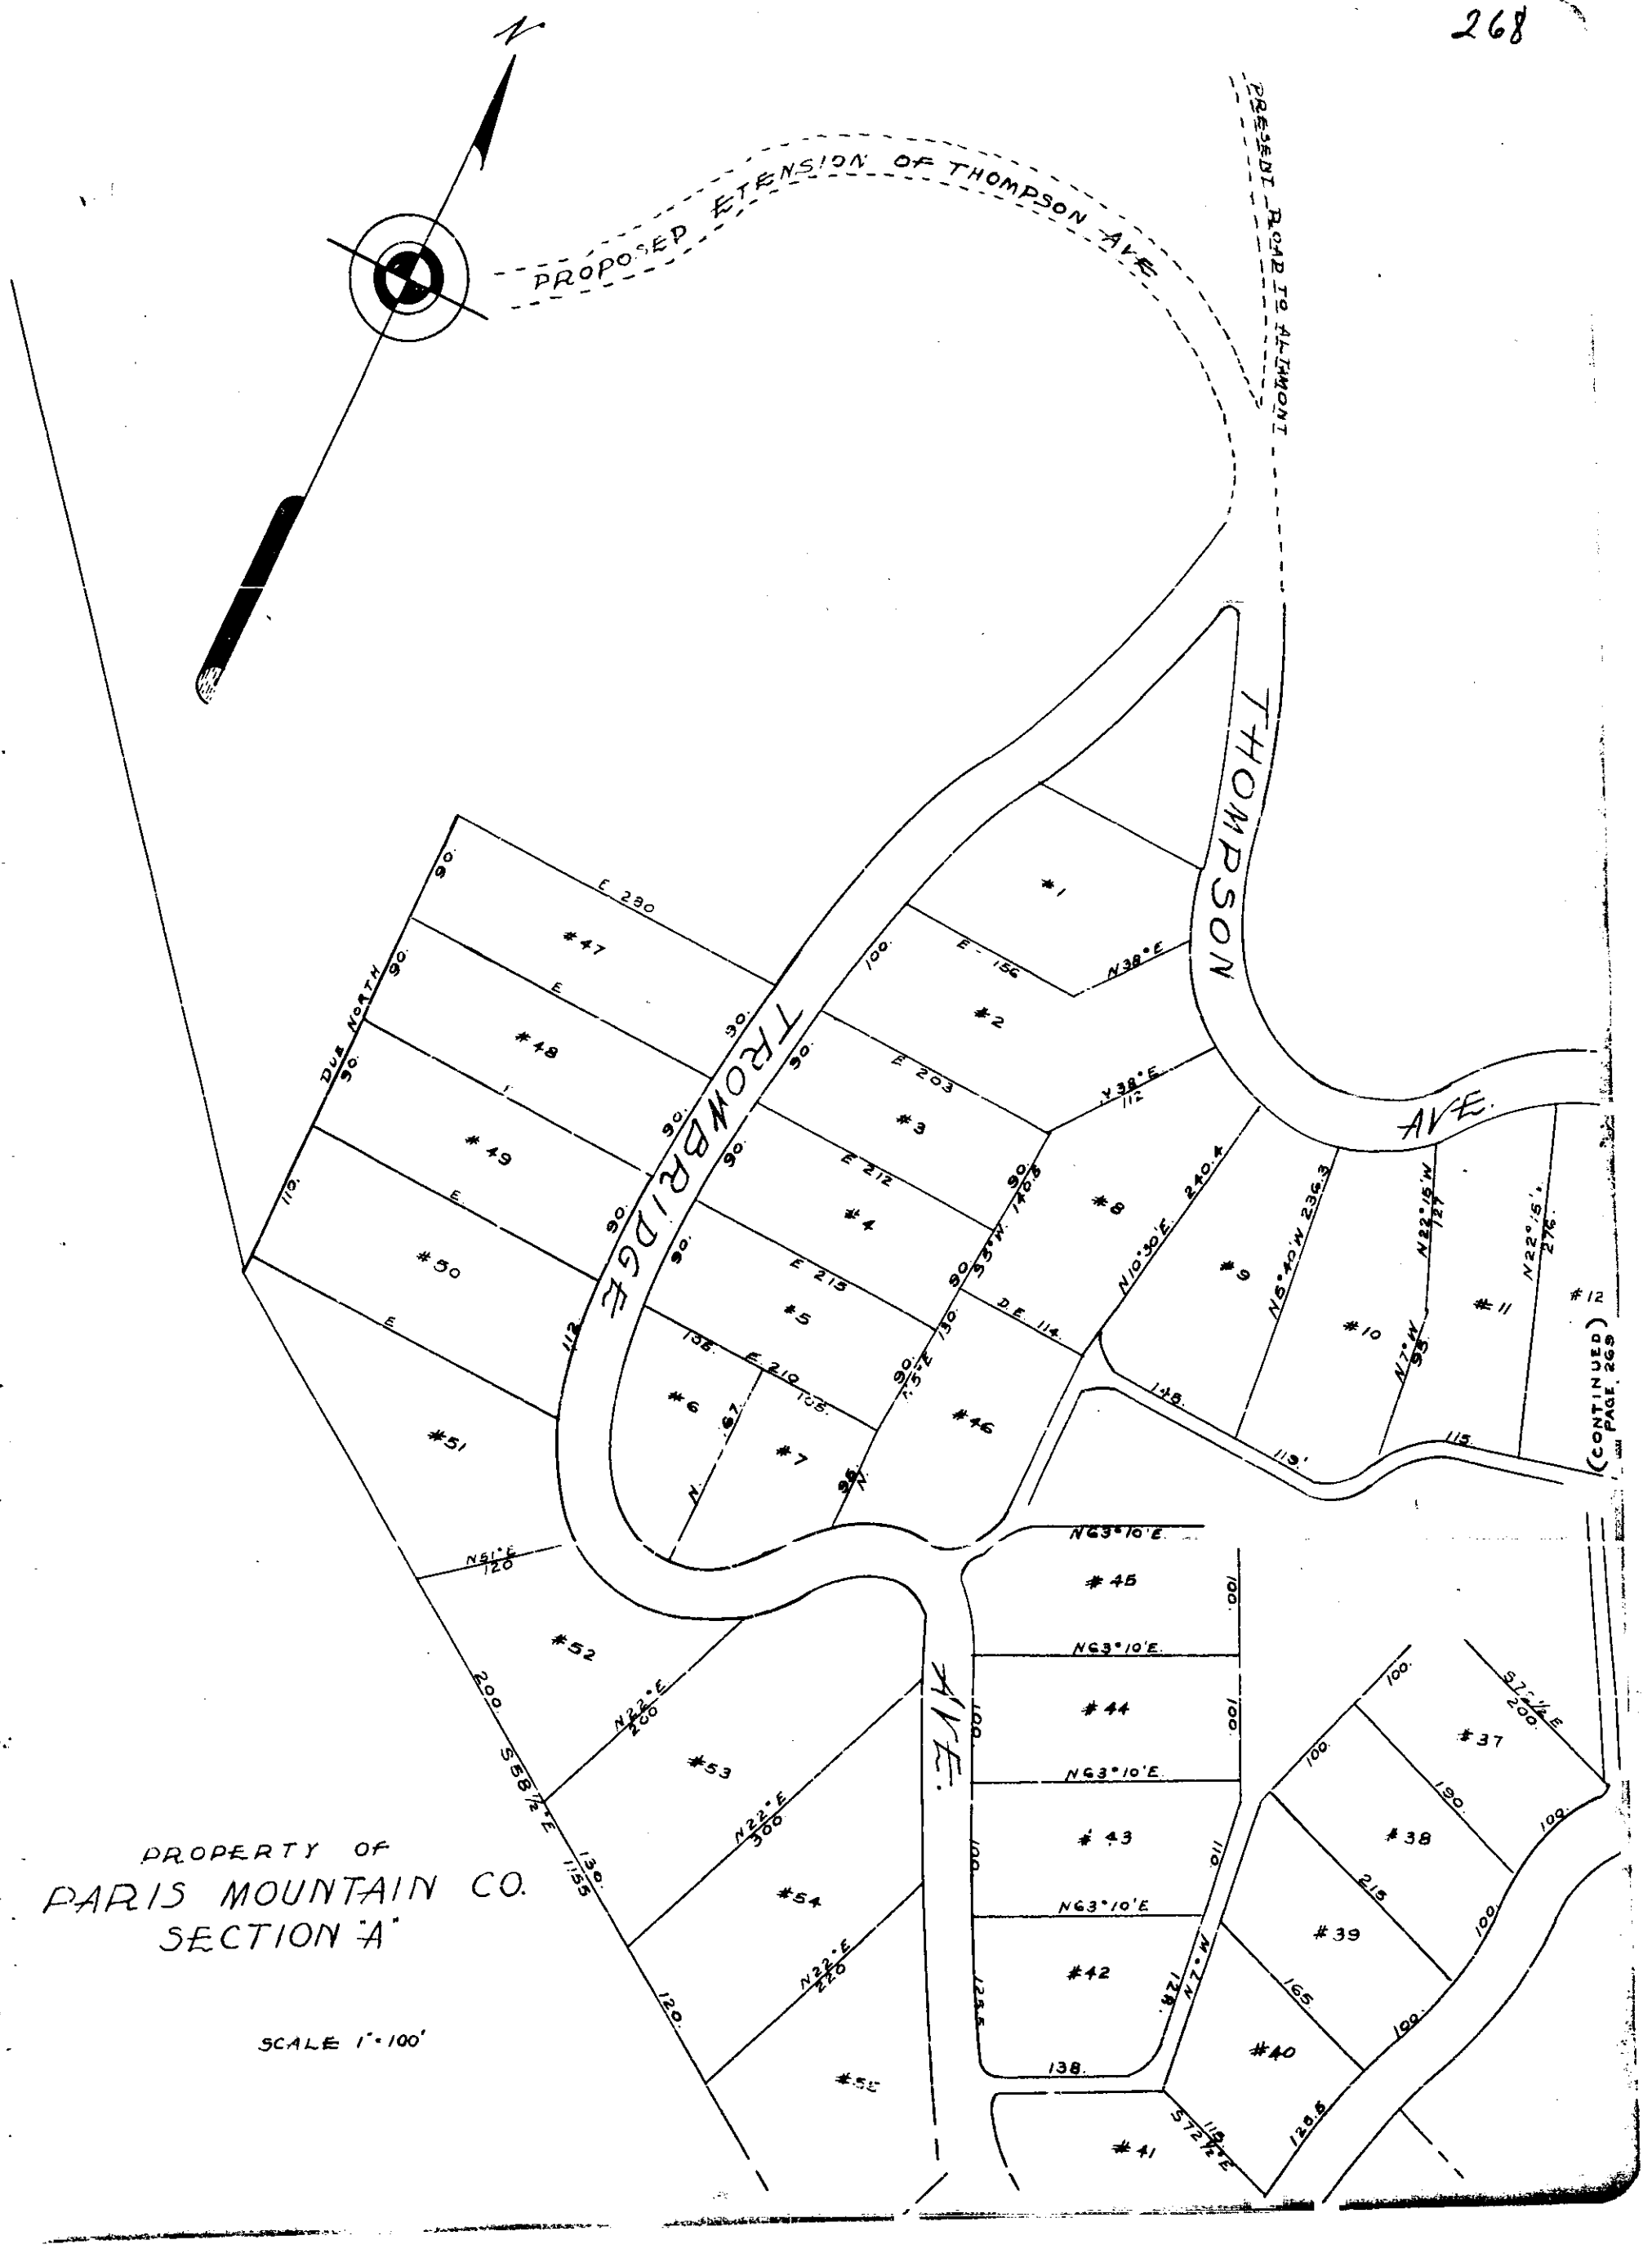
PROPOSED EXTENSION OF THOMPSON AVE
PRESENT ROAD TO ALTAMONT
THOMPSON AVE.
TROWBRIDGE AVE.
DUE NORTH
PROPERTY OF
PARIS MOUNTAIN CO.
SECTION "A"
SCALE 1" = 100'
(CONTINUED PAGE 269)