BOOK 646 PAGE 448

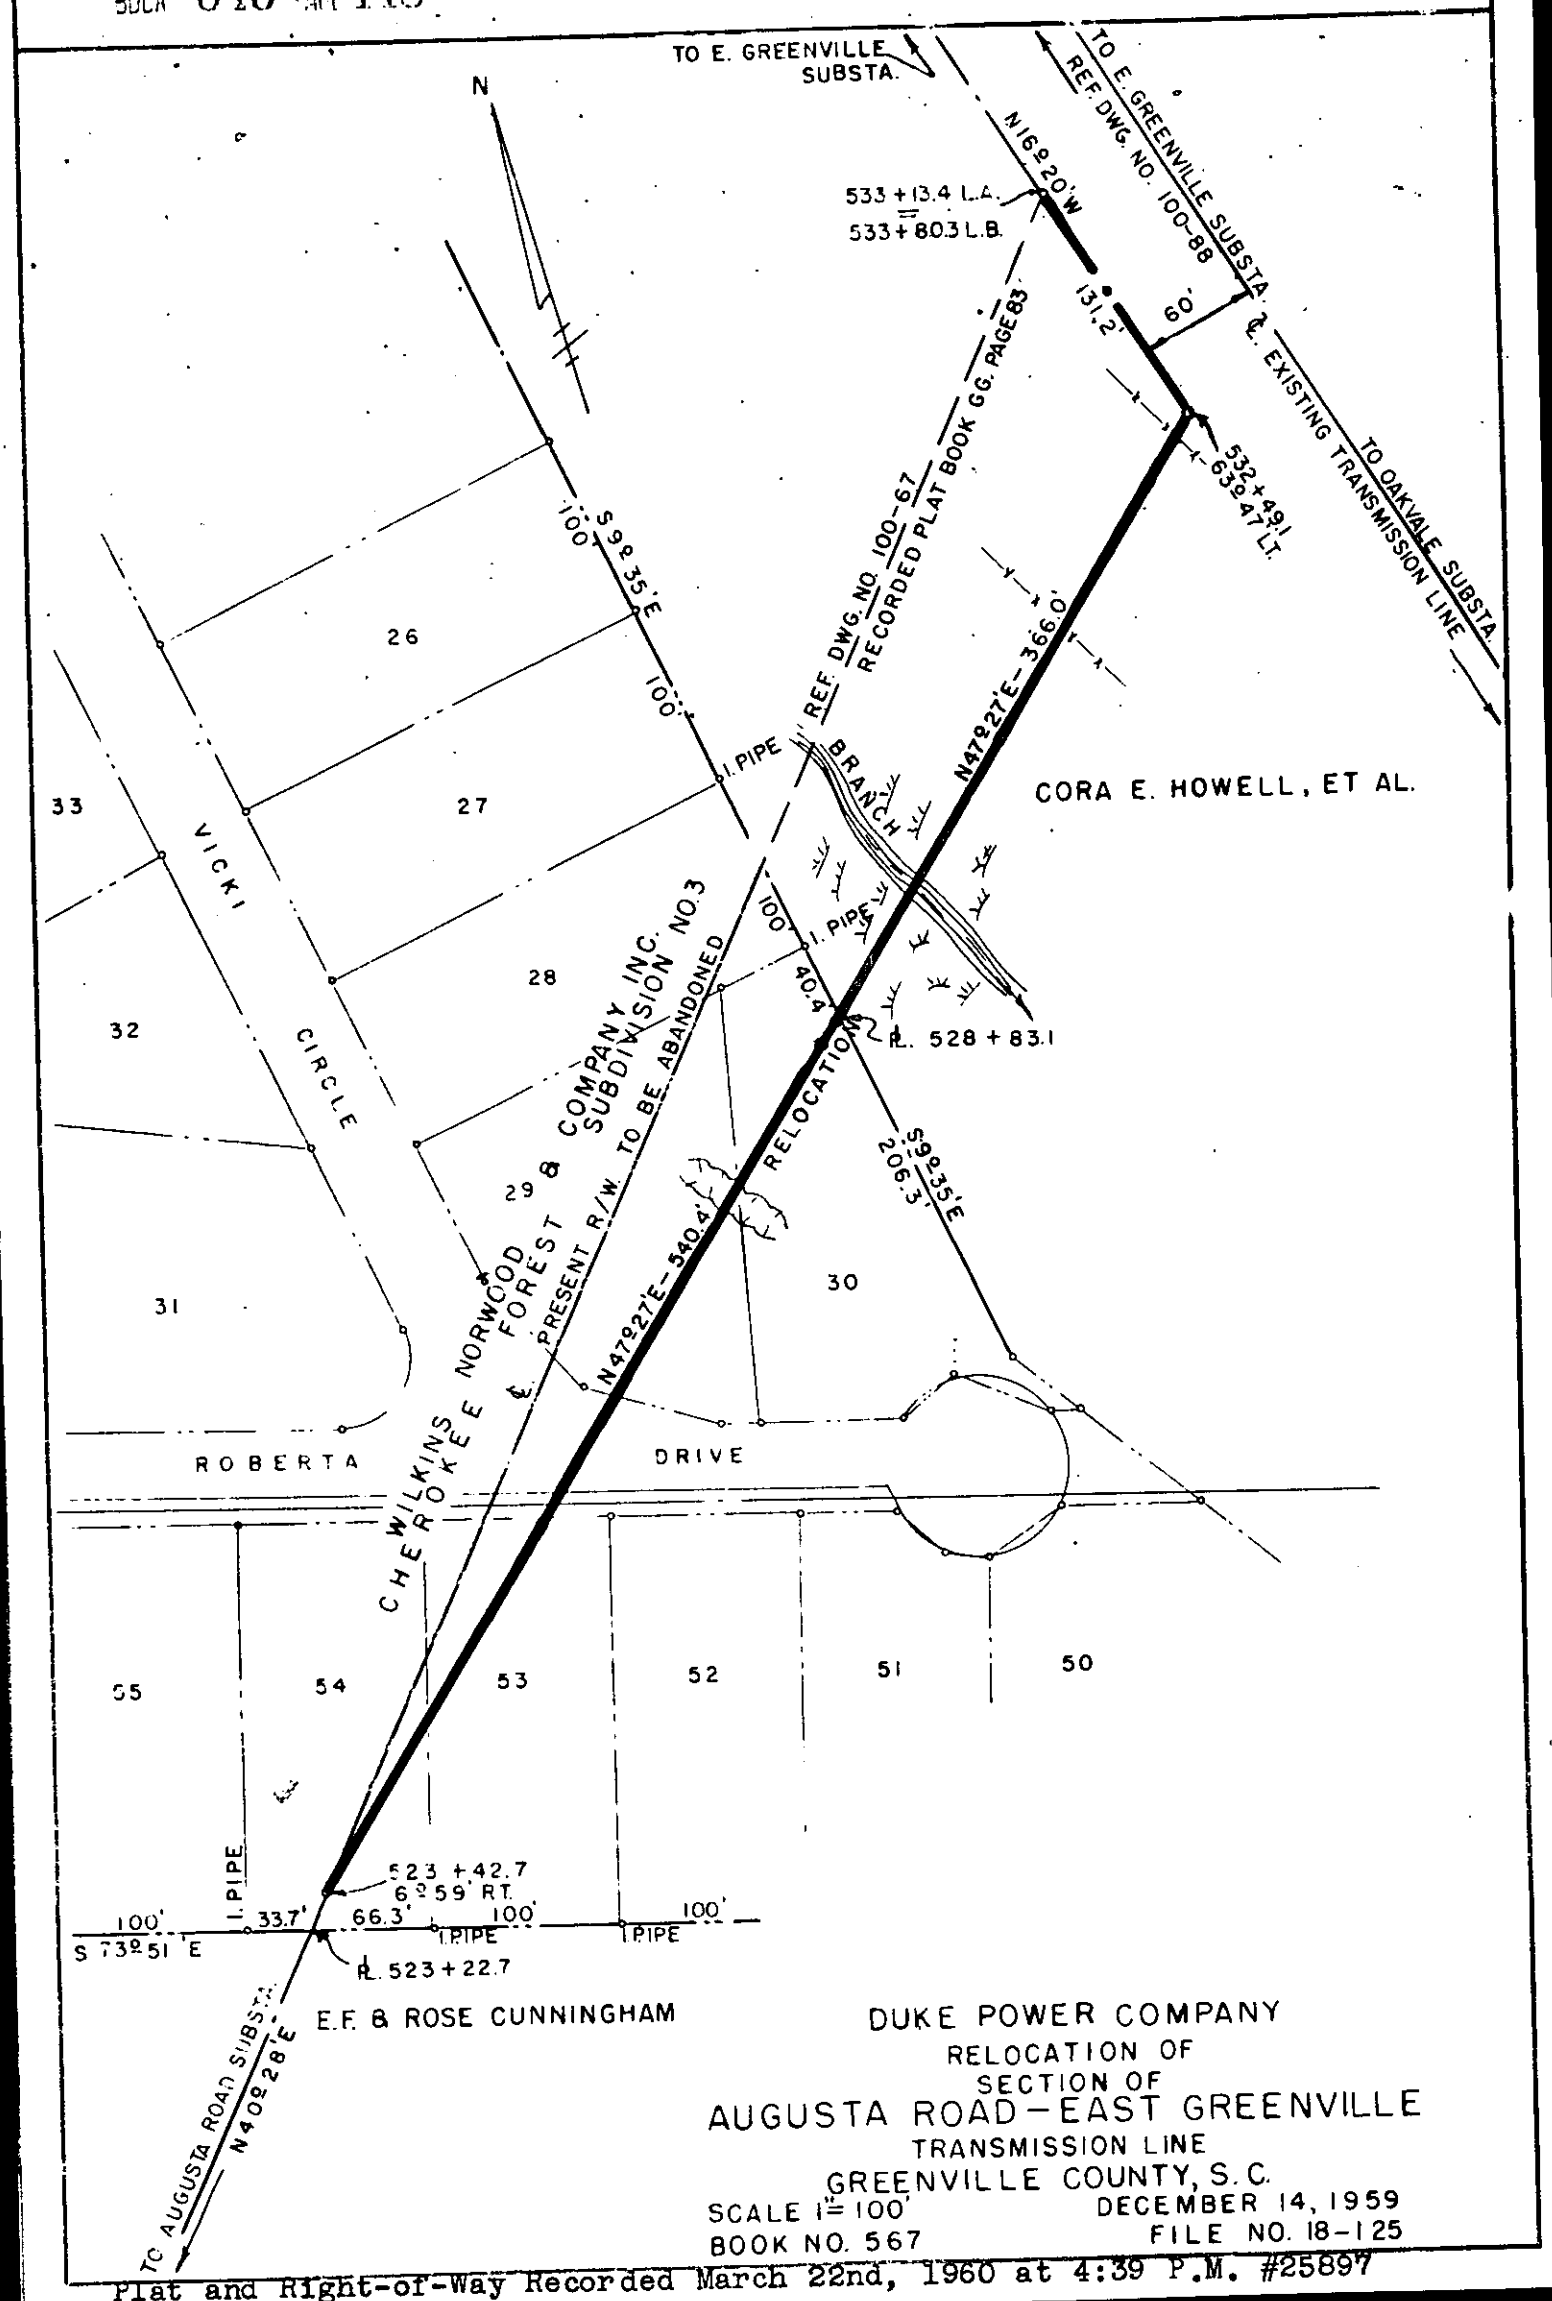

DUKE POWER COMPANY
RELOCATION OF
SECTION OF
AUGUSTA ROAD-EAST GREENVILLE
TRANSMISSION LINE
GREENVILLE COUNTY, S.C.

SCALE 1" = 100' DECEMBER 14, 1959
BOOK NO. 567 FILE NO. 18-125

Plat and Right-of-Way Recorded March 22nd, 1960 at 4:39 P.M. #25897