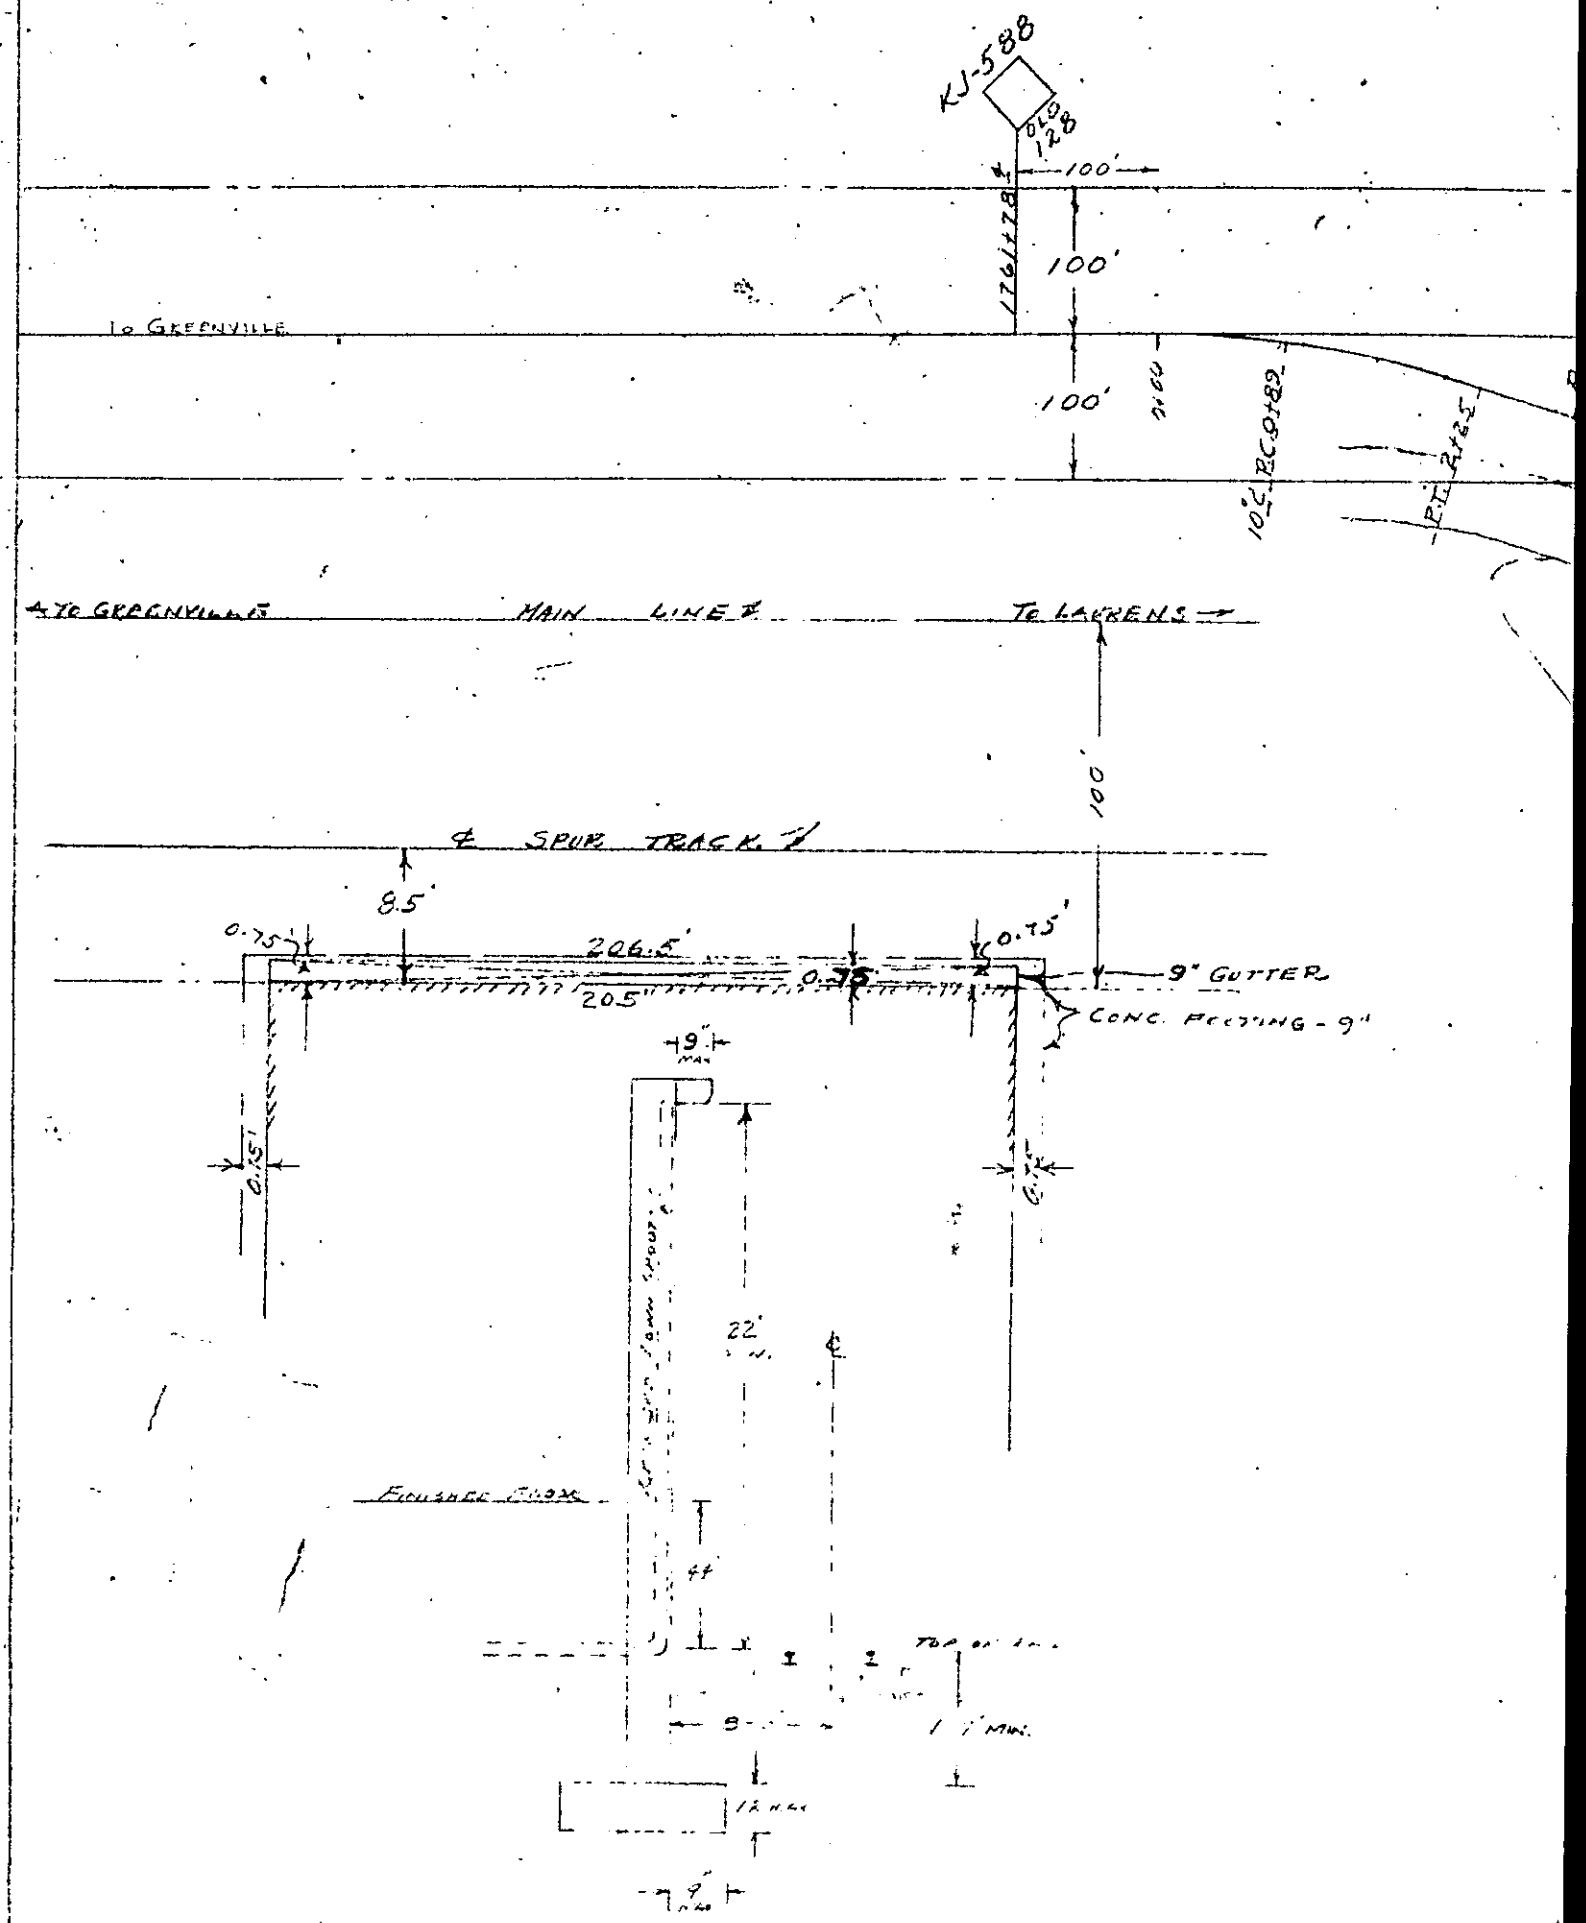

WALL SECTION
SKETCH