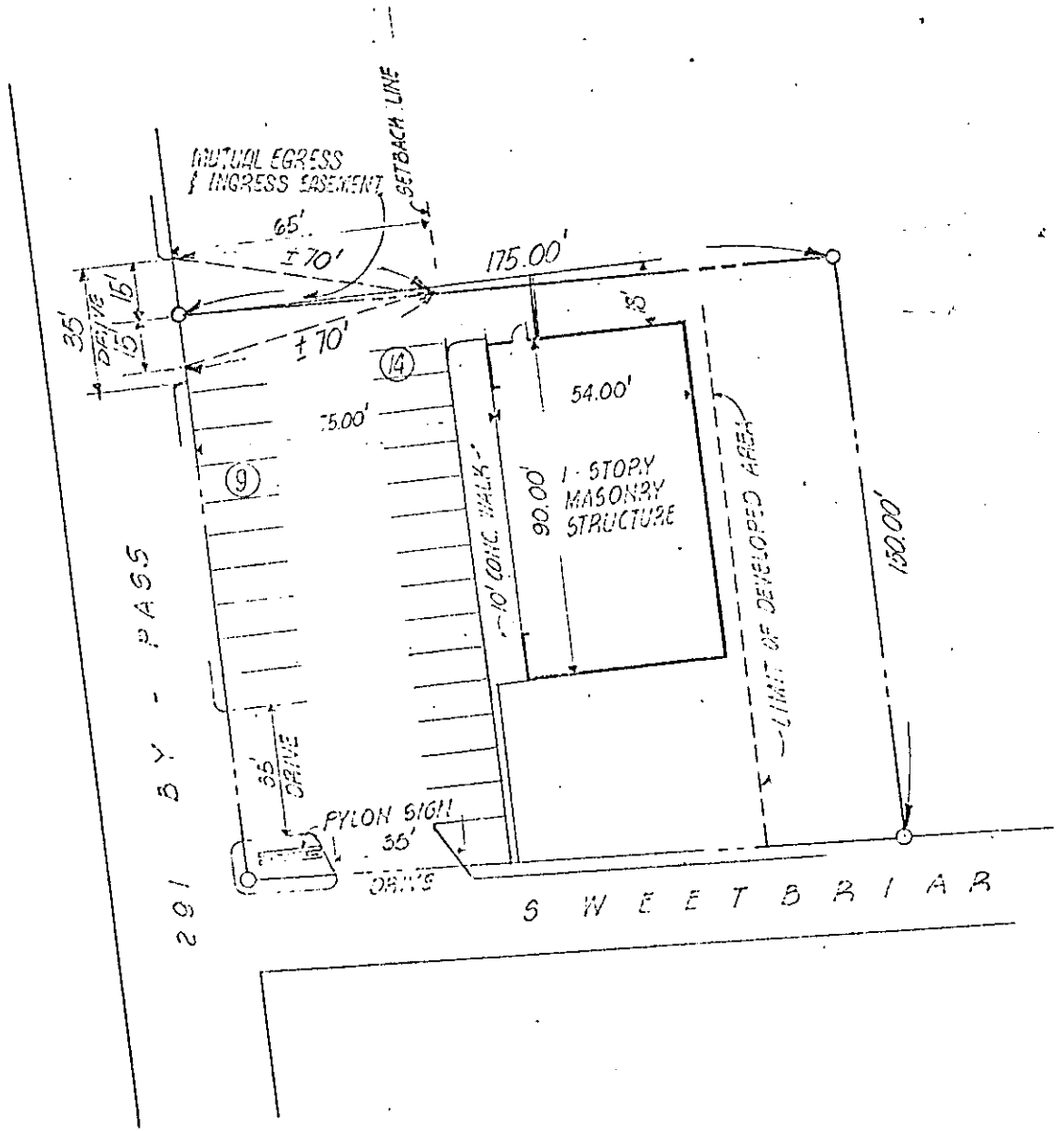

REV. 3 1-19-67 ADDL. BLDG. DRIVE
REV. 2 12-15-66 REVISED DRIVEWAY
REV. 1 10-13-66 REVISE PARKING

(Continued on next page)

SITE DEVELOPMENT SKETCH

APPROVAL	LOCATION: GREENVILLE, S.C.	#K-3239
		SCHEME
CLIENT:	9 PARKING STALLS	PAVED AREA 13,250 SQ. FT.
BY:	DRAWN BY:	DATE DRAWN: 11-2-65
DATE:		1" = 40'

K+E ALBANENE 1561 TRACING PAPER 54818