Exhibit A

vol 1051 pag 527

LEGEND

12.5' PERMANENT R/W

MANHOLE — ℄ SEWER

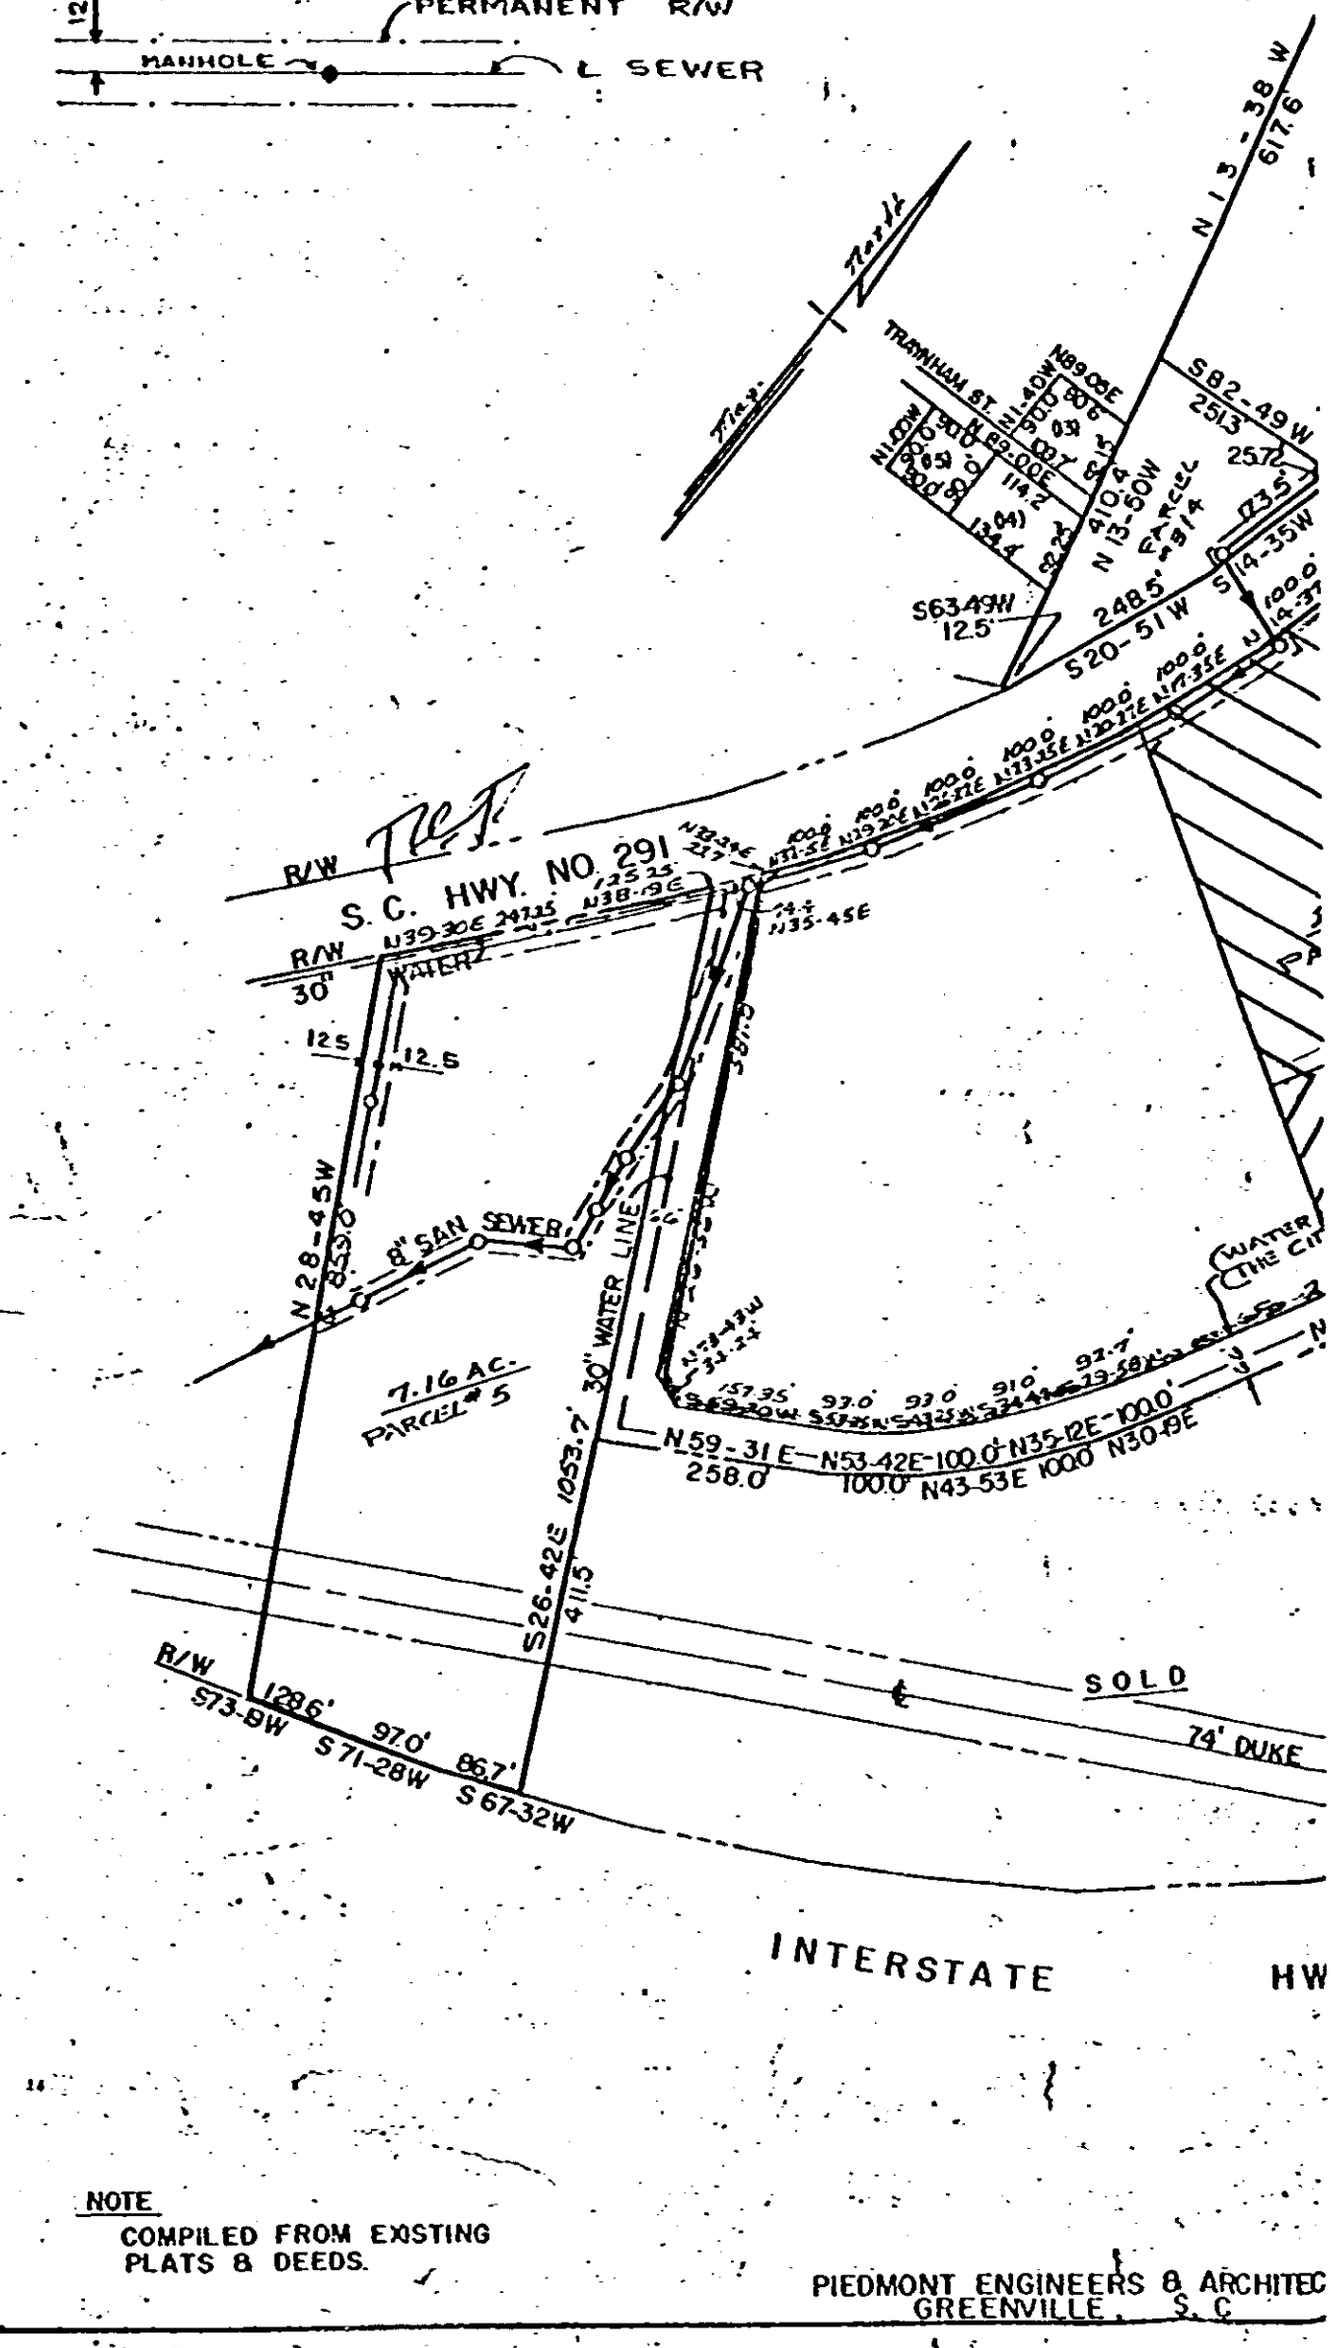

NOTE

COMPILED FROM EXISTING PLATS & DEEDS.

PIEDMONT ENGINEERS & ARCHITEC
GREENVILLE, S. C

0.527

4328 RV-2