1218 PAGE 848

FINISH SCHEDULE

ROOM NAME	FLOORS						BASE				WALLS						COLOR	CEILING					REMARKS
	SHEET VINYL	VINYL ASBESTOS TILE	CARPET	CERAMIC TILE	CONCRETE-SEALED	PLYWOOD-SEALED	WOOD-PAINT	RUBBER	CERAMIC TILE	NONE	GYPSUM BOARD-PAINT	CERAMIC WALL TILE	CONC. BLOCK-PAINT	BY SPECIFIC SIDING-PAINT	GYPSUM BOARD-PAINT	VINYL WALL COVERING		GYPSUM BOARD-PAINT	DPT. BD-SPEC. TEXTURE	3/4" PLYWOOD-PAINT	UNFINISHED	CEILING HEIGHT	1. USE WATER RESISTANT GYPSUM BOARD ON WALLS AROUND BATHTUB UNIT
	1	2	3	4	5	6	1	2	3	4	1	2	3	4	5			1	2	3			
ENTRY	1						1				1								2			8'	
LIVING / DINING			3				1				1								2			8'	CEILING OF LIVING SLOPE ON 1ST FLOOR
KITCHEN	1						1				1					6			2			8'	
BEDROOMS			3				1				1								2			8'	
HALL			3				1				1								2			8'	
BATH	1						1				1					6			1			8'	
CLOSET			3				1				1								2			8'	
LINEN			3				1				1								2			8'	
STORAGE			3				1				1								2			8'	
MECHANICAL					5					4	1								2			8'	
LAUNDRY ALCOVE	1						1				1								2			8'	
[illegible]					5						1								2			8'	

DOOR SCHEDULE

DOOR NO	DOOR TYPE	SIZE W x H	THK	DOOR MATERIAL	DOOR FINISH	FRAME DETAILS HEAD	JAMB	SILL	FRAME MTRL	HDWR SET	REMARKS
1	A	3'-6" x 6'-0"	1 3/4	METAL [illegible]	PAINT	5	5	7	WOOD		PREP HOLE W/ KNOCKER
2	A	2'-6" x 6'-0"	1 3/4	H.C. WOOD	PAINT	8	8	—	WOOD		
3	B	2'-6" x 6'-0"	1 3/4	H.C. WOOD	PAINT	8	8	—	WOOD		
4	B	3'-6" x 6'-0"	1 3/4	H.C. WOOD	PAINT	8	8	—	WOOD		[illegible]
5	C	2'-6" x 6'-0"	1 3/4	H.C. WOOD	PAINT	—	—	—	GYP BD		
6	C	3'-6" x 6'-0"	1 3/4	H.C. WOOD	PAINT	—	—	—	GYP BD		
7	D	6'-6" x 6'-0"	1 3/4	H.C. WOOD	PAINT	—	—	—	GYP BD		
8	D	2'-6" x 6'-0"	1 3/4	S.C. WOOD	PAINT	8	8	7			

DOOR TYPES

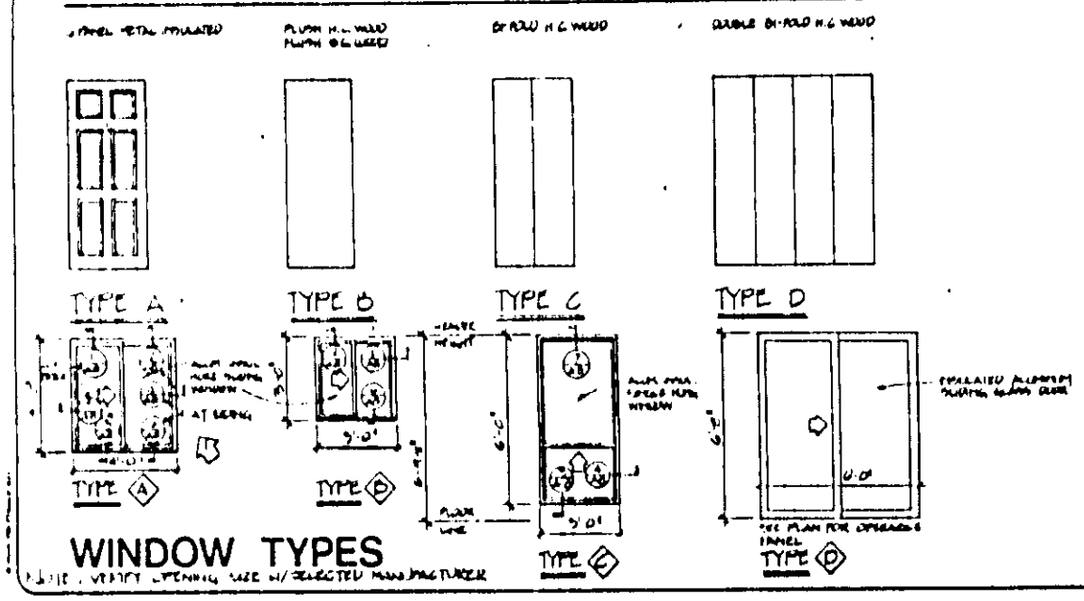

WINDOW TYPES

NOTE: VERIFY OPENING SIZE W/ SELECTED MANUFACTURER

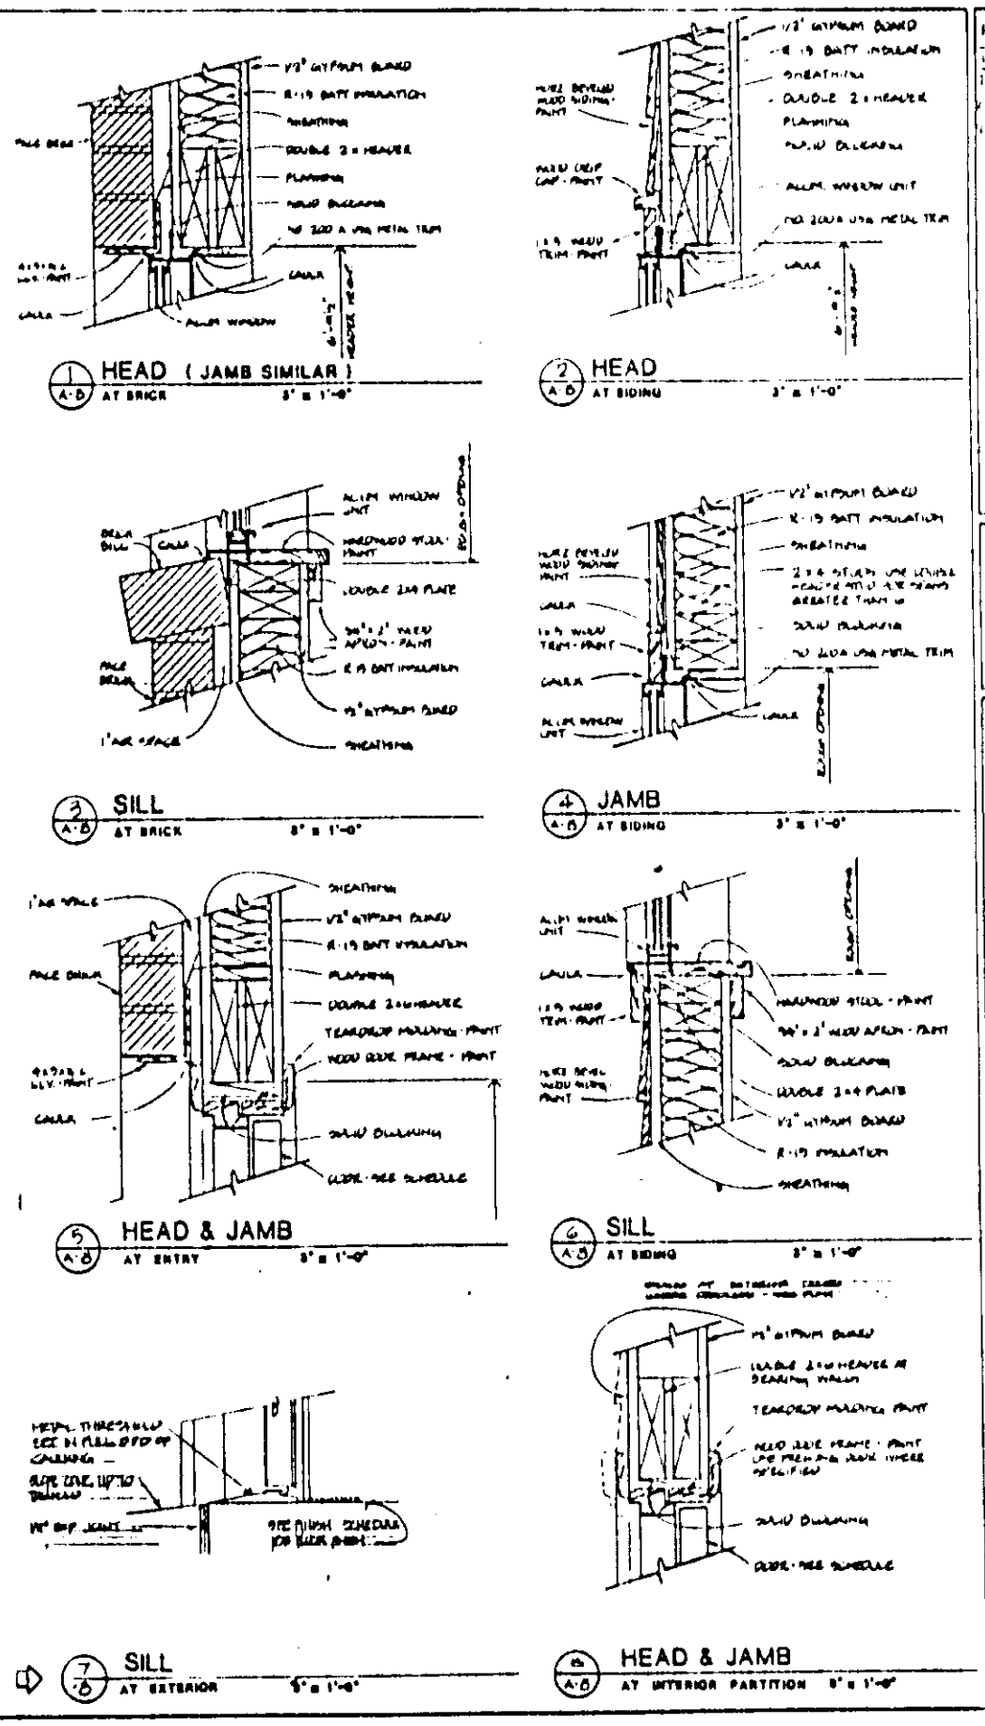

1 A-8 HEAD (JAMB SIMILAR) AT BRICK 3" = 1'-0"

2 A-8 HEAD AT SIDING 3" = 1'-0"

3 A-8 SILL AT BRICK 3" = 1'-0"

4 A-8 JAMB AT SIDING 3" = 1'-0"

5 A-8 HEAD & JAMB AT ENTRY 3" = 1'-0"

6 A-8 SILL AT SIDING 3" = 1'-0"

7 A-8 SILL AT EXTERIOR 3" = 1'-0"

8 A-8 HEAD & JAMB AT INTERIOR PARTITION 3" = 1'-0"

Revisions

Date	Description	Symbol
1-14-84	HEAD & JAMB	
1-14-84	WINDOW DETAILS	
1-14-84	DOOR TYPES	

COURT RIDGE CONDOMINIUMS

FURMAN UNIVERSITY
Greenville, South Carolina

WILLIAM HOWELL & ASSOCIATES INC.

Sheet Title: FINISH SCHEDULE, DOOR SCHEDULE, DOOR & WINDOW DETAILS

Comm. No. 83131

Issue Date 3/1/84

Sheet No. A-8

17 of 24

Released For Construction