BOOK 447 PAGE 61

G. & N. RR PROPERTY
UPPER REEDY RIVER TRUNK SEWERS
PLAN and PROFILE

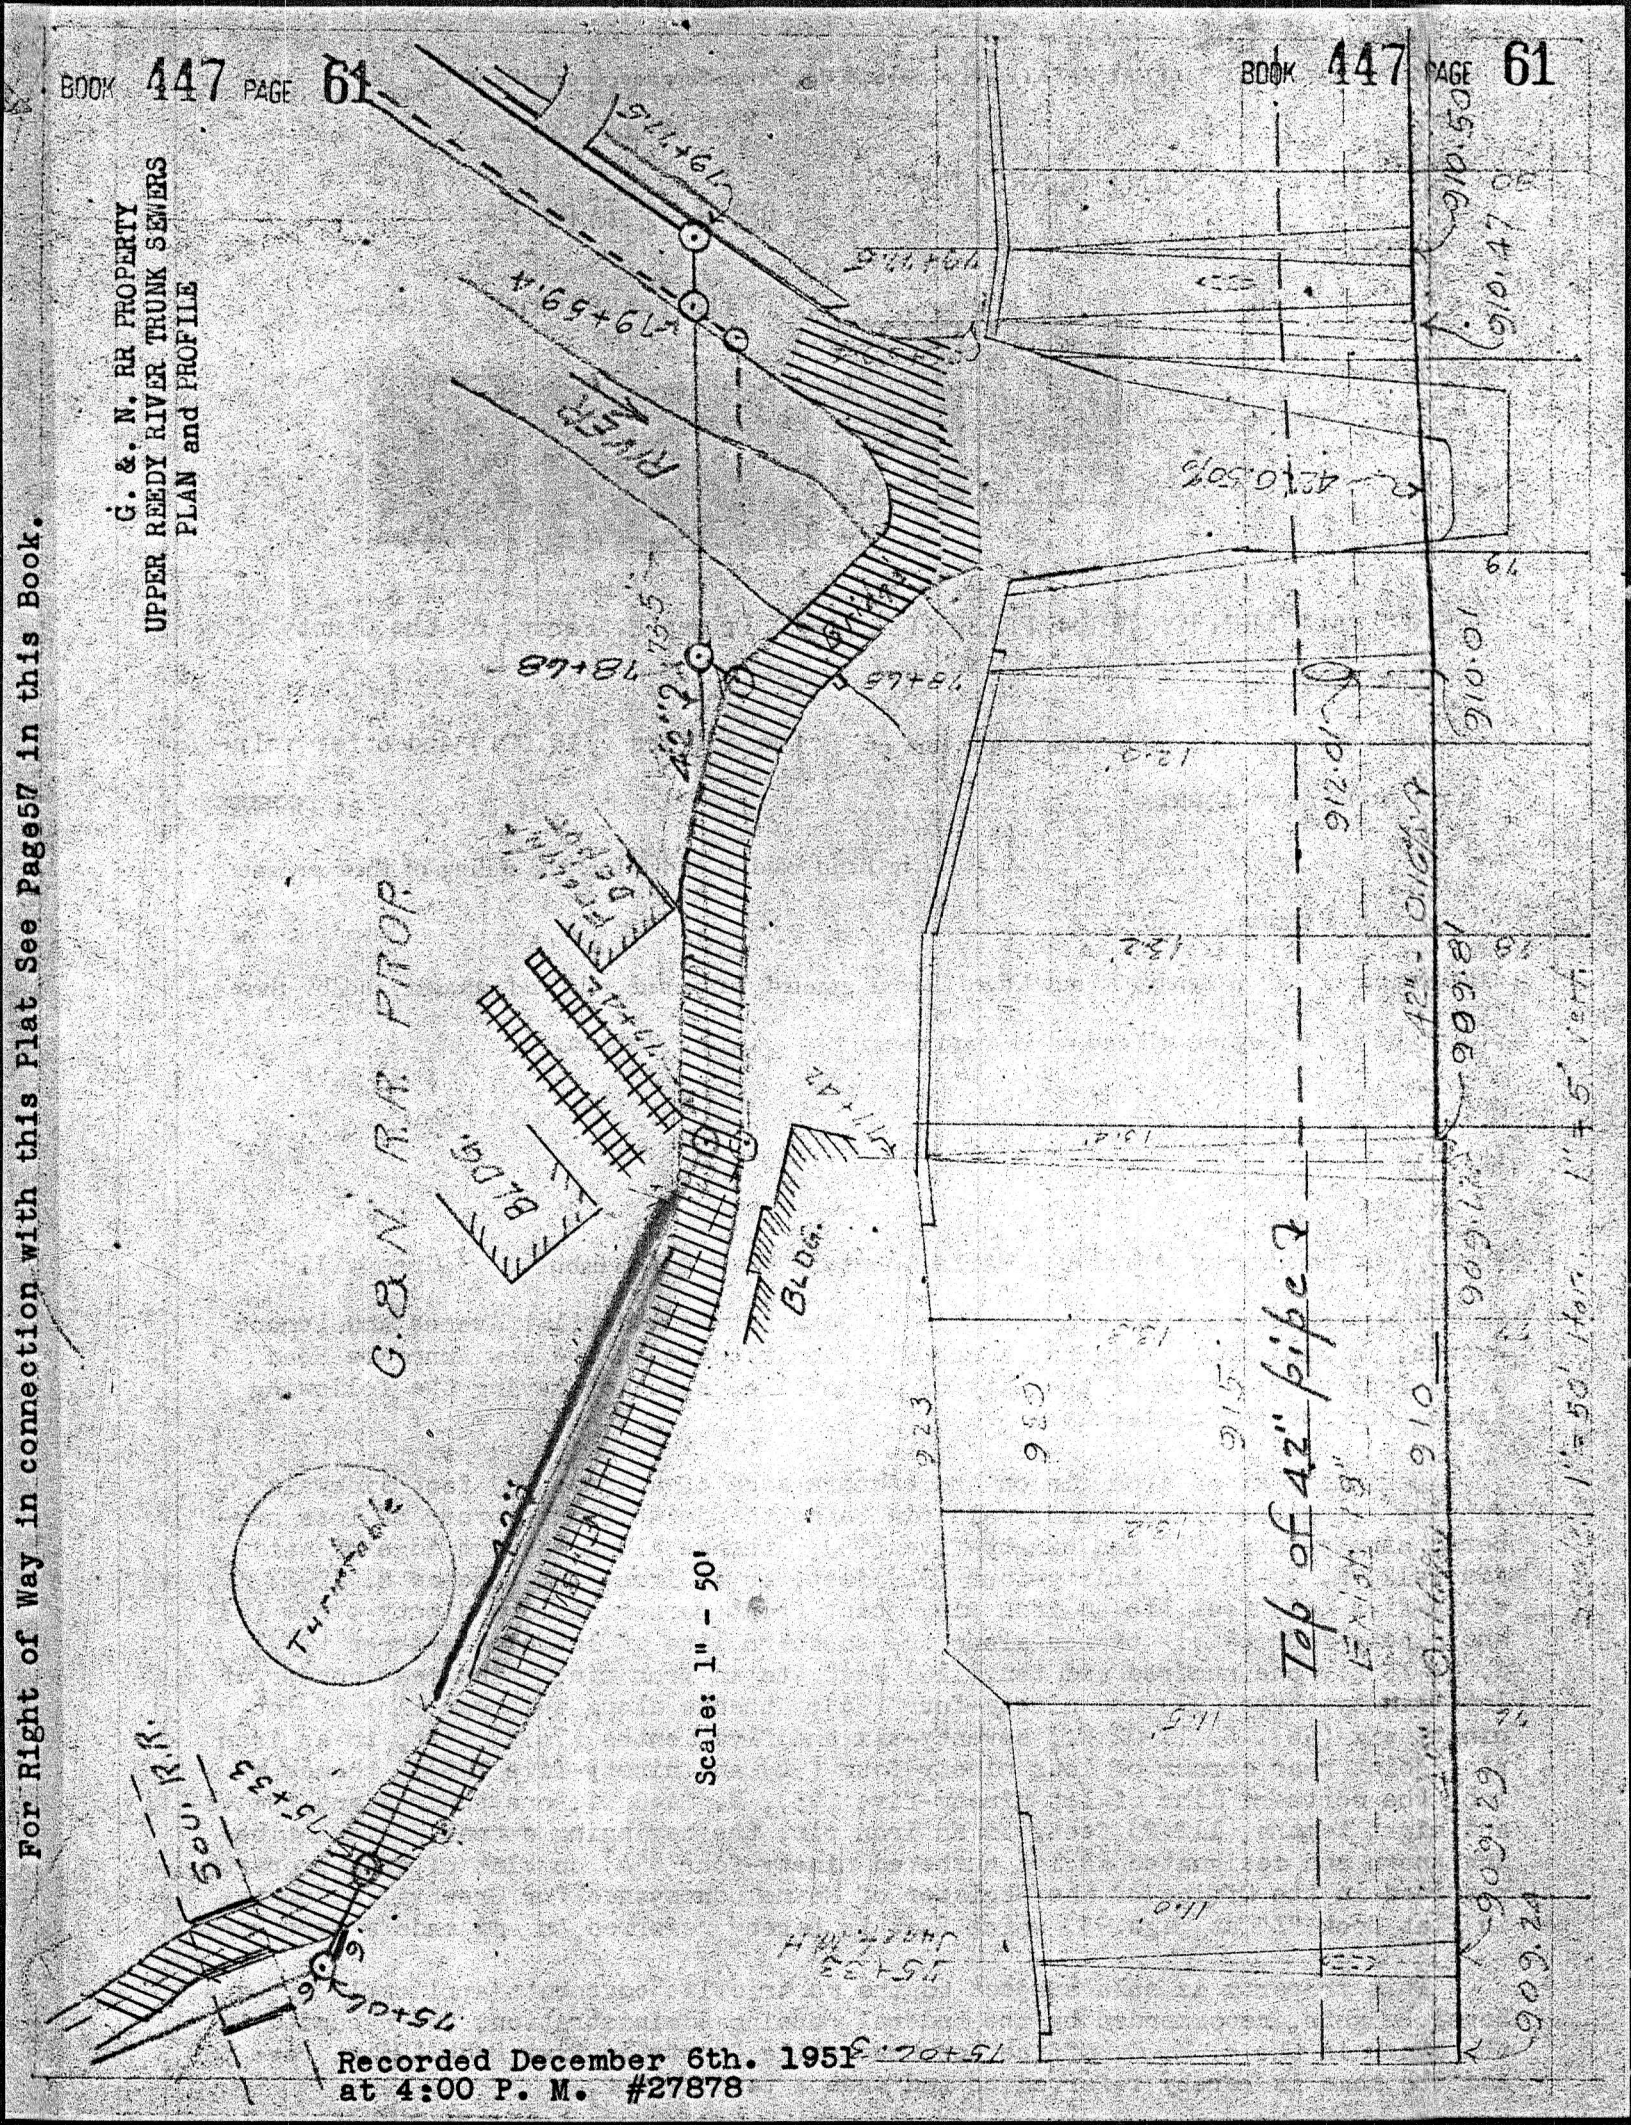

For Right of Way in connection with this Plat See Page57 in this Book.