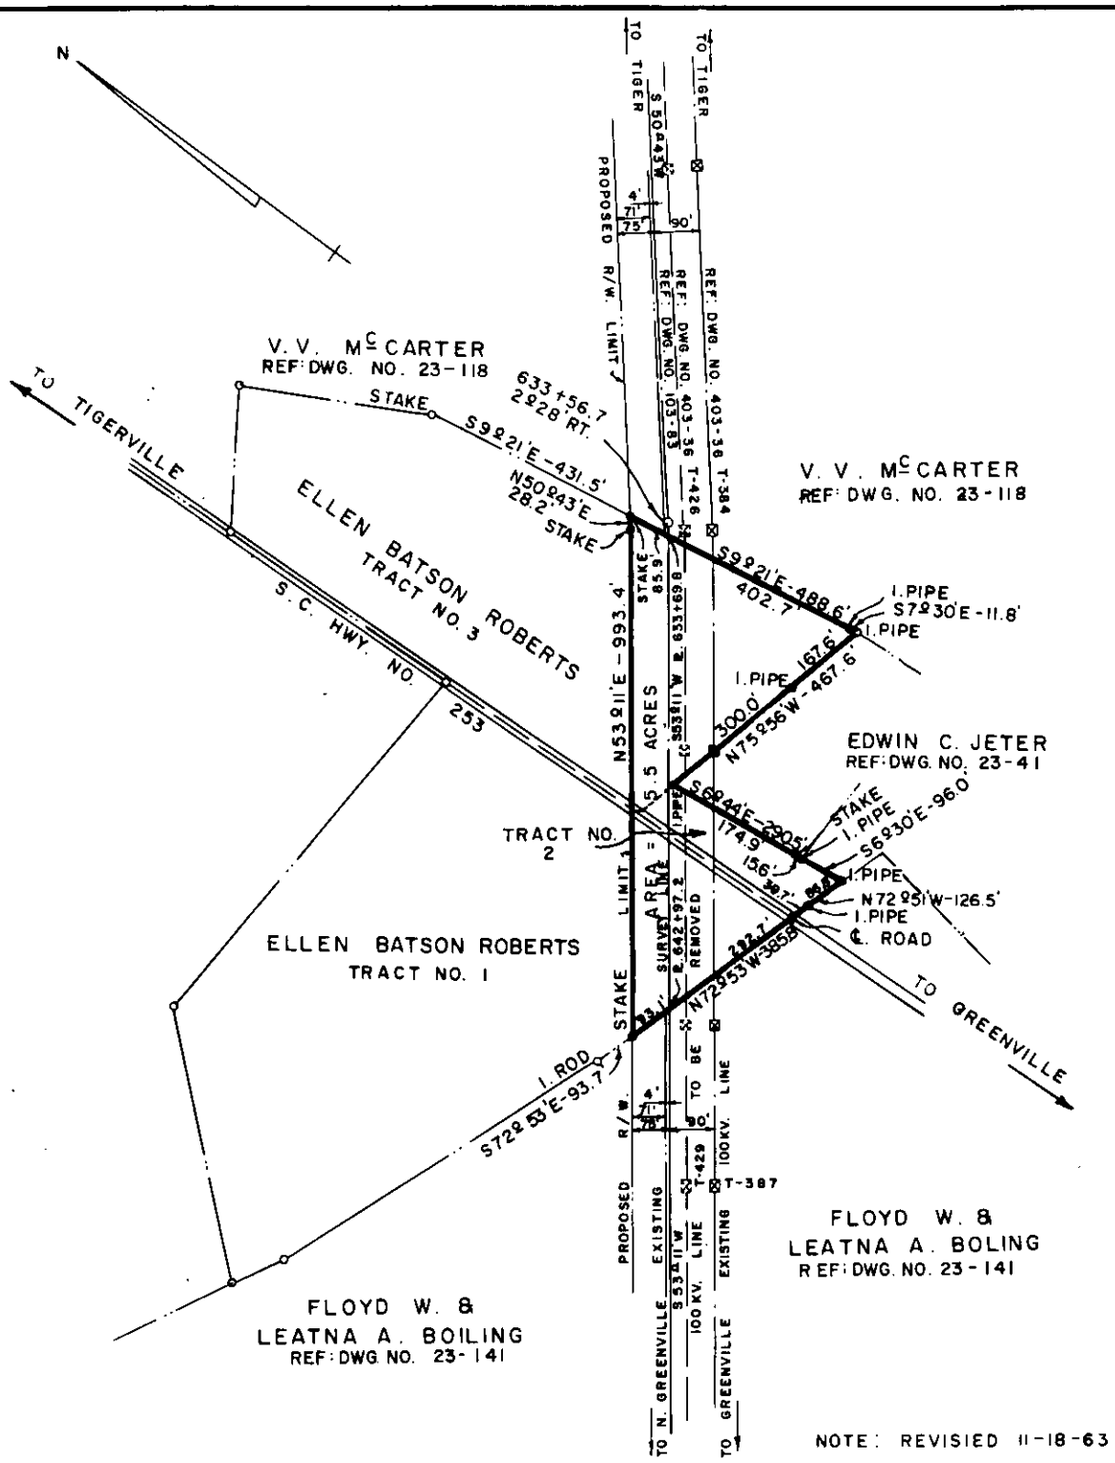

NOTE: REVISIED 11-18-63

DUKE POWER COMPANY
TIGER - NORTH GREENVILLE
TRANSMISSION LOT
ACQUIRED FROM
ELLEN BATSON ROBERTS
NEAR GREENVILLE, S.C.
CHICK SPRINGS TOWNSHIP
GREENVILLE COUNTY

Recorded January 16, 1964 At 3:49 P.M. #20065

SCALE: 1" = 300'

JUNE 20, 1963

BOOK NO. 627 & 664

FILE NO. 23-41