LAN

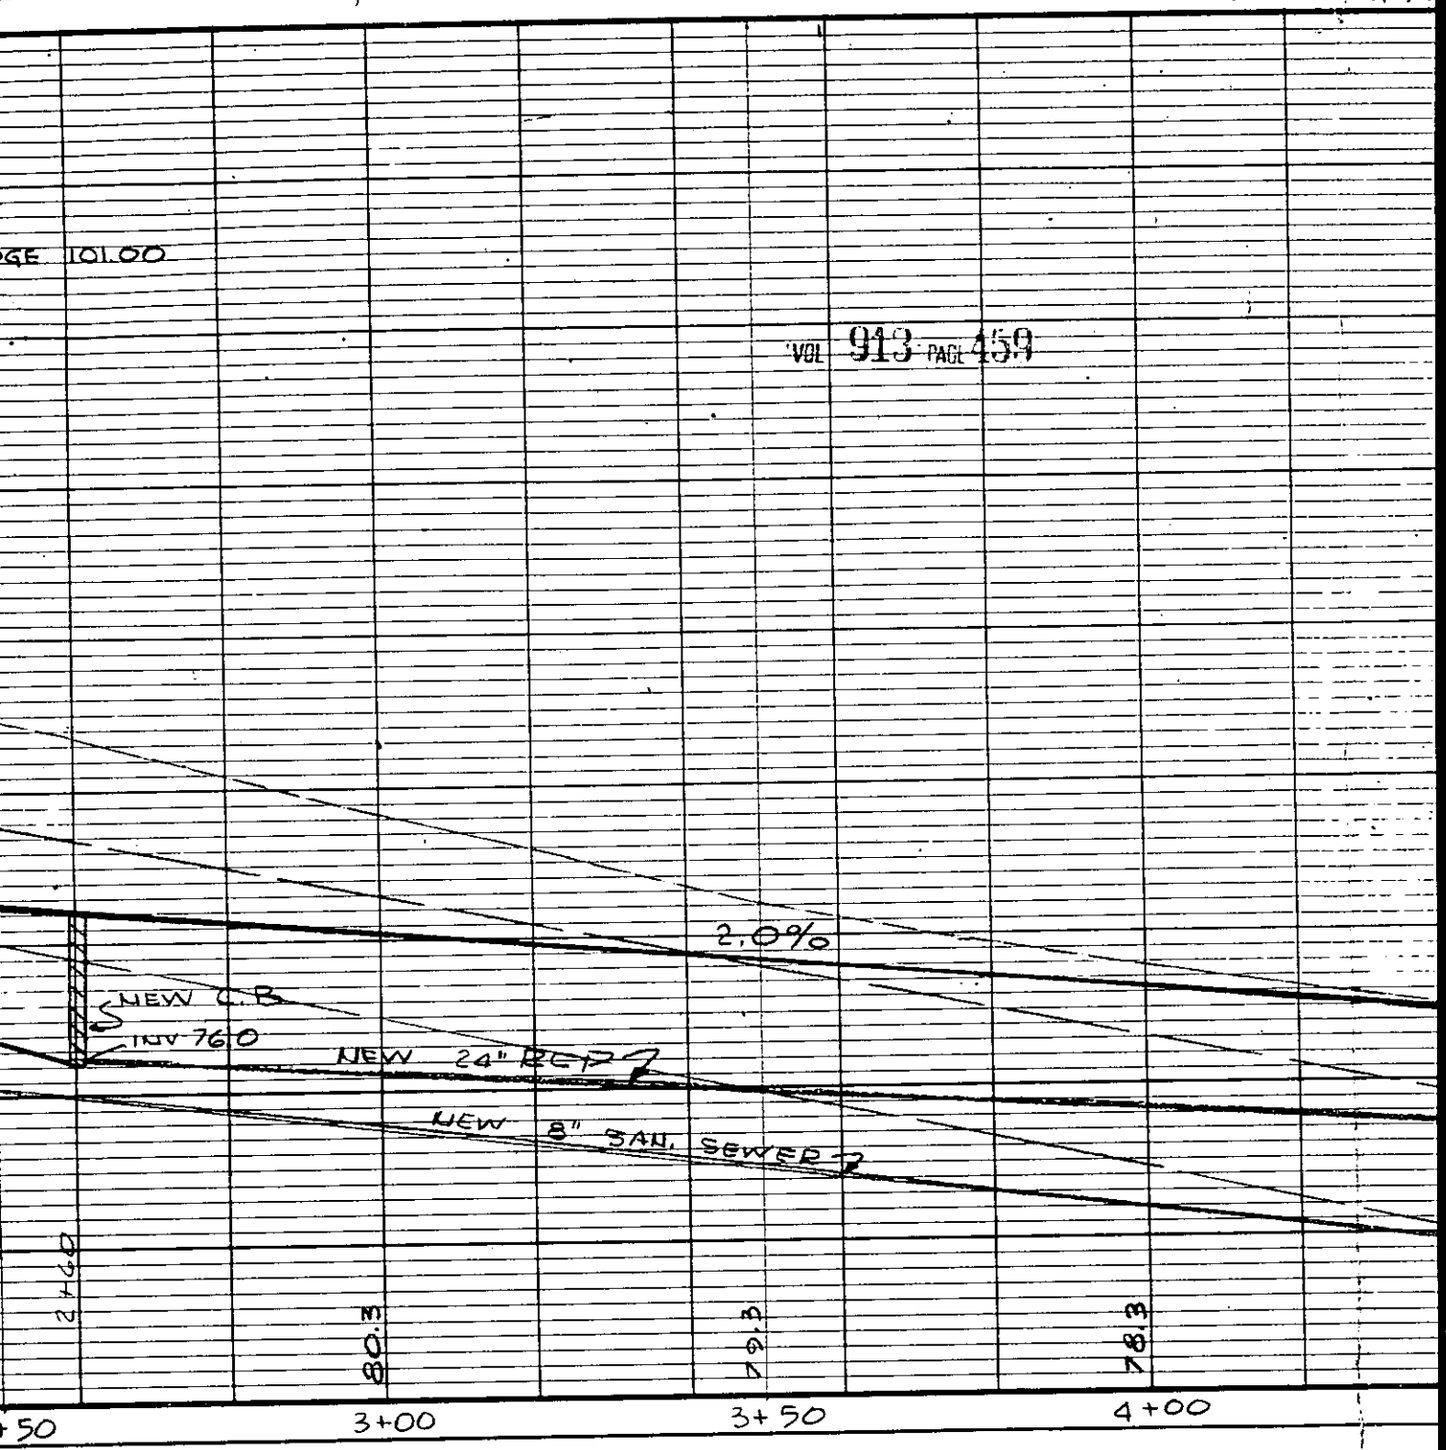

ROFILE

ONS

TION

NORTH

SCALE

HORIZONTALLY

1" = 20'

VERTICALLY

1" = 5'

(Continued on Next Page)