TRUSTEES OF GREENVILLE HOSPITAL SYSTEMS
"COMMUNITY HEALTH CENTER"

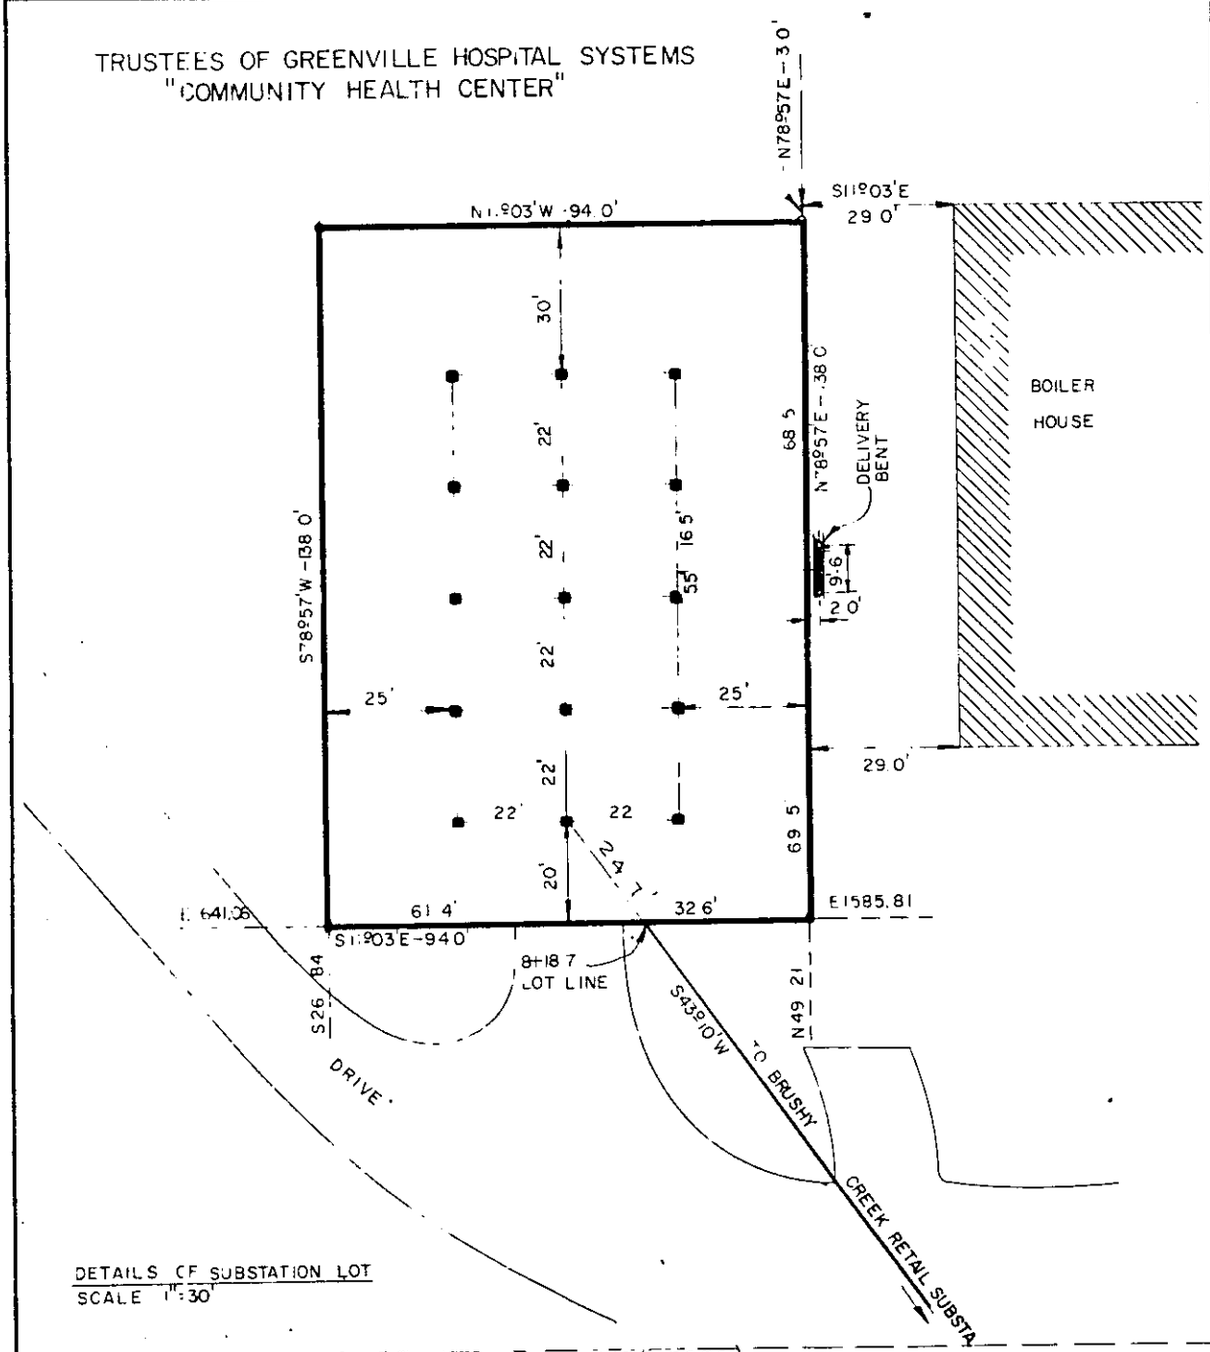

DETAILS OF SUBSTATION LOT
SCALE 1"=30'

(Continued on next page)