SCHEDULE D

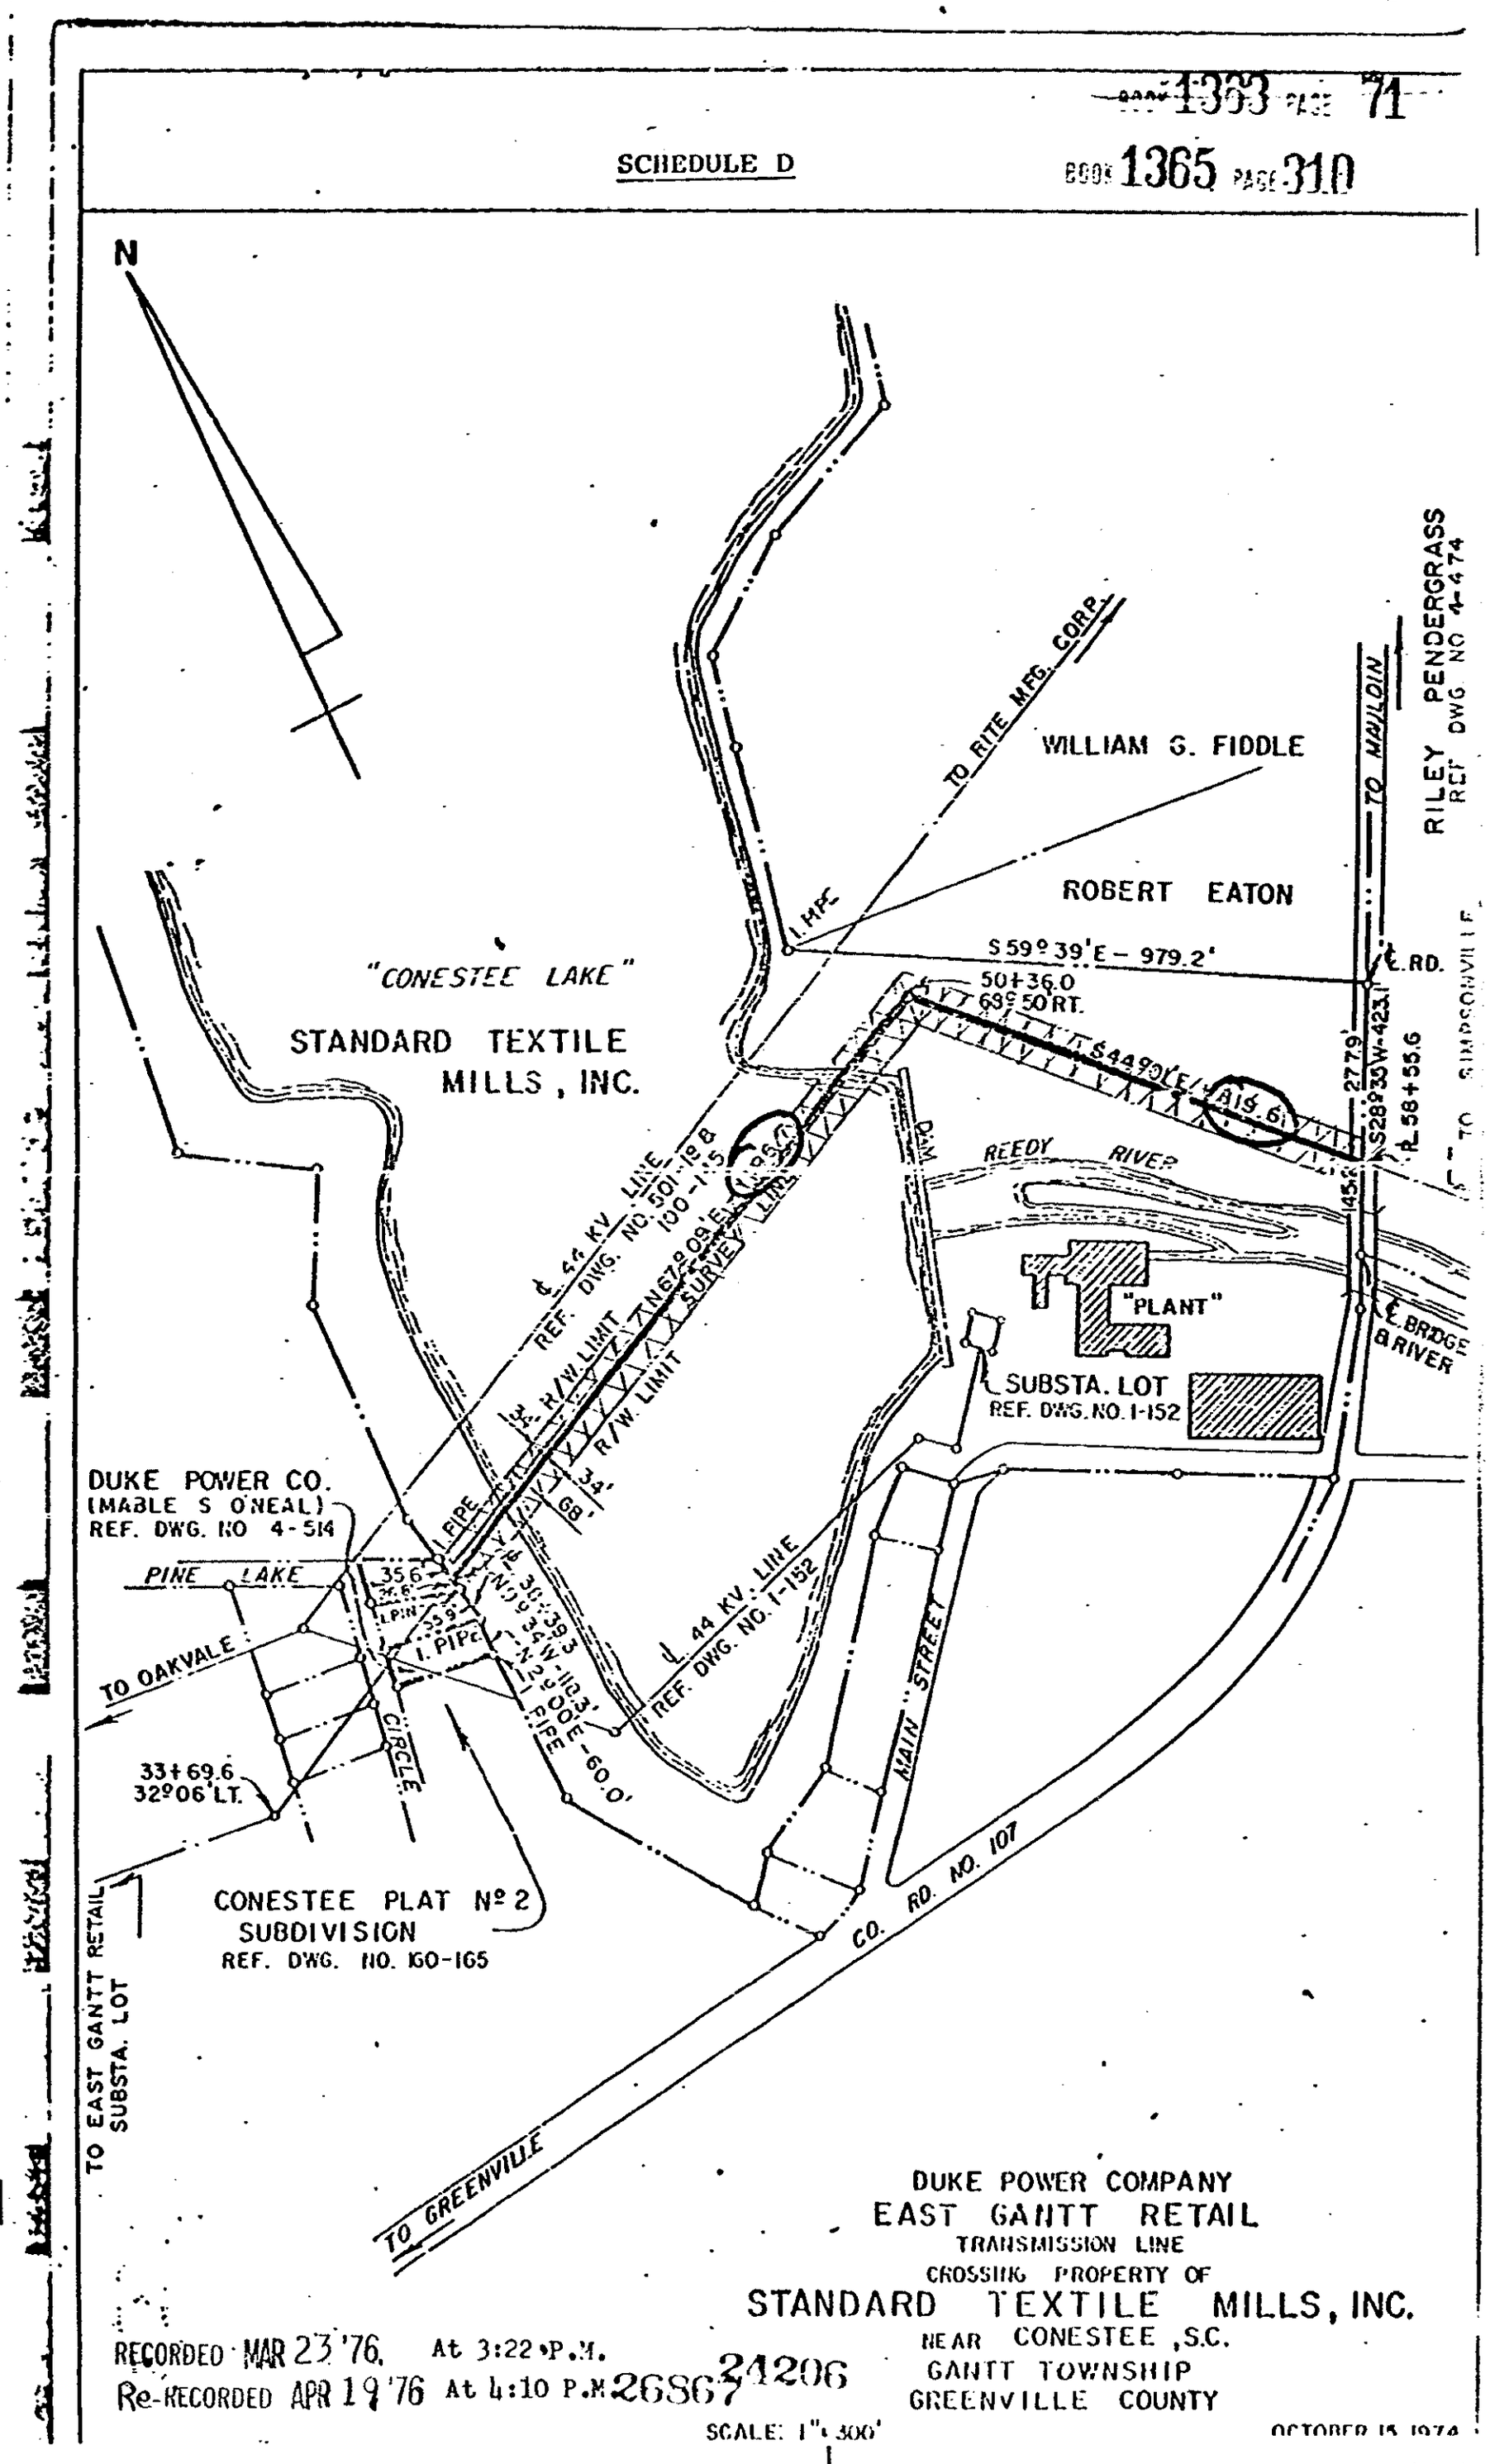

DUKE POWER COMPANY
EAST GANTT RETAIL
TRANSMISSION LINE
CROSSING PROPERTY OF
STANDARD TEXTILE MILLS, INC.
NEAR CONESTEE, S.C.
GANTT TOWNSHIP
GREENVILLE COUNTY

SCALE: 1" = 300'

OCTOBER 15, 1974

RECORDED MAR 23 '76 At 3:22 P.M. 24206
Re-RECORDED APR 19 '76 At 4:10 P.M. 26867

4328 RV-2