#7478 Filed Tm 16 Sept 1969
And Recorded in Vol. 4C Page 65 Time 9:34 AM
Ollie Farnsworth
Register Mesne Conveyance Greenville County, S. C.

Leake & Garrett

PLAT of SURVEY

SCALE: 1" = 50'

PROPERTY OF

DATE: AUGUST 7, 1969

G. Frank Wilson Jr.

GREENVILLE COUNTY, SO. CAR.

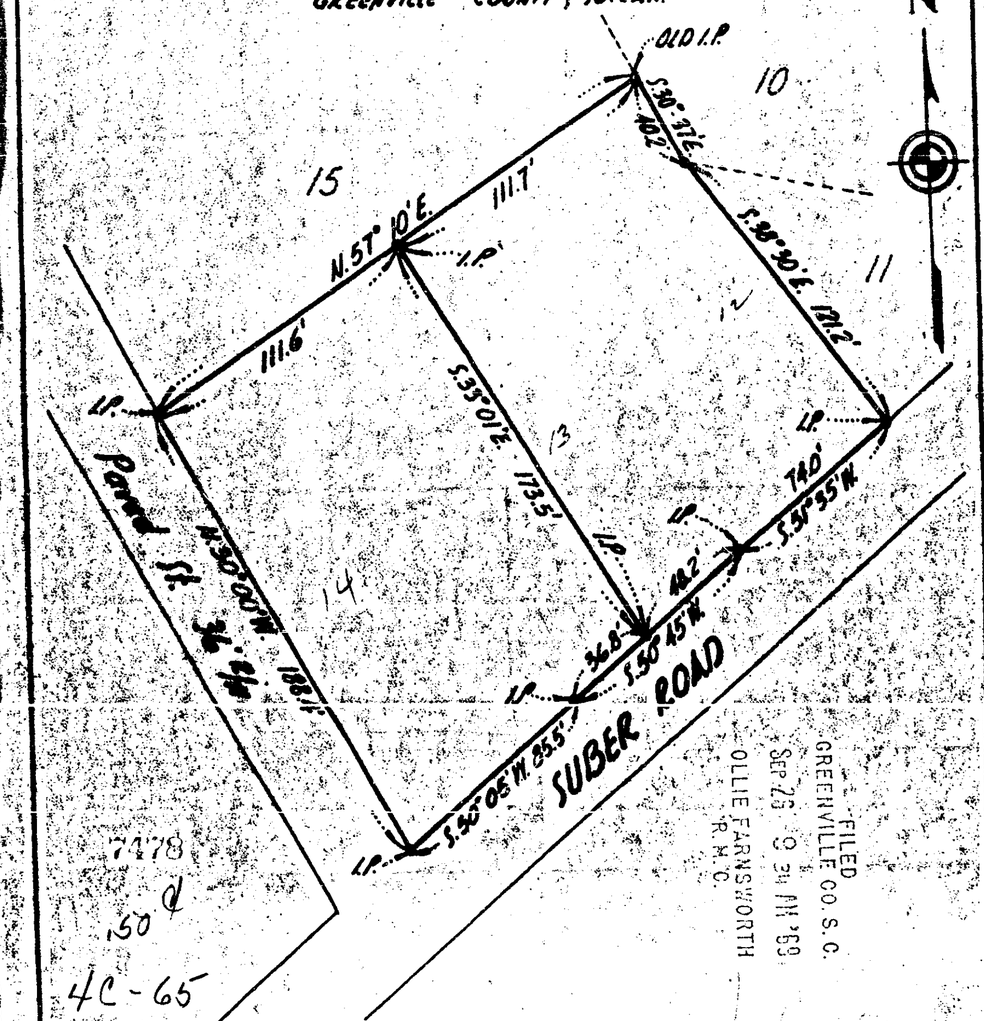

FILED
GREENVILLE CO. S.C.
SEP 26 9 34 AM '69
OLLIE FARNSWORTH
R.M.C.

7478
.50 ¢
4C-65

Reference: Plat of W. A. MULLINAX EST. by H. S. Brockman Oct. 31, 1962. Lots 12, 13 & 14 resubdivided as shown.

DEVELOPMENT CONSULTANTS & SURVEYORS

812 West Poinsett, Phone: 877-5111
Greer, South Carolina, 29651

R. E. Jordan Reg. Land Surveyor No: 1208