VOL 865 PAGE 362

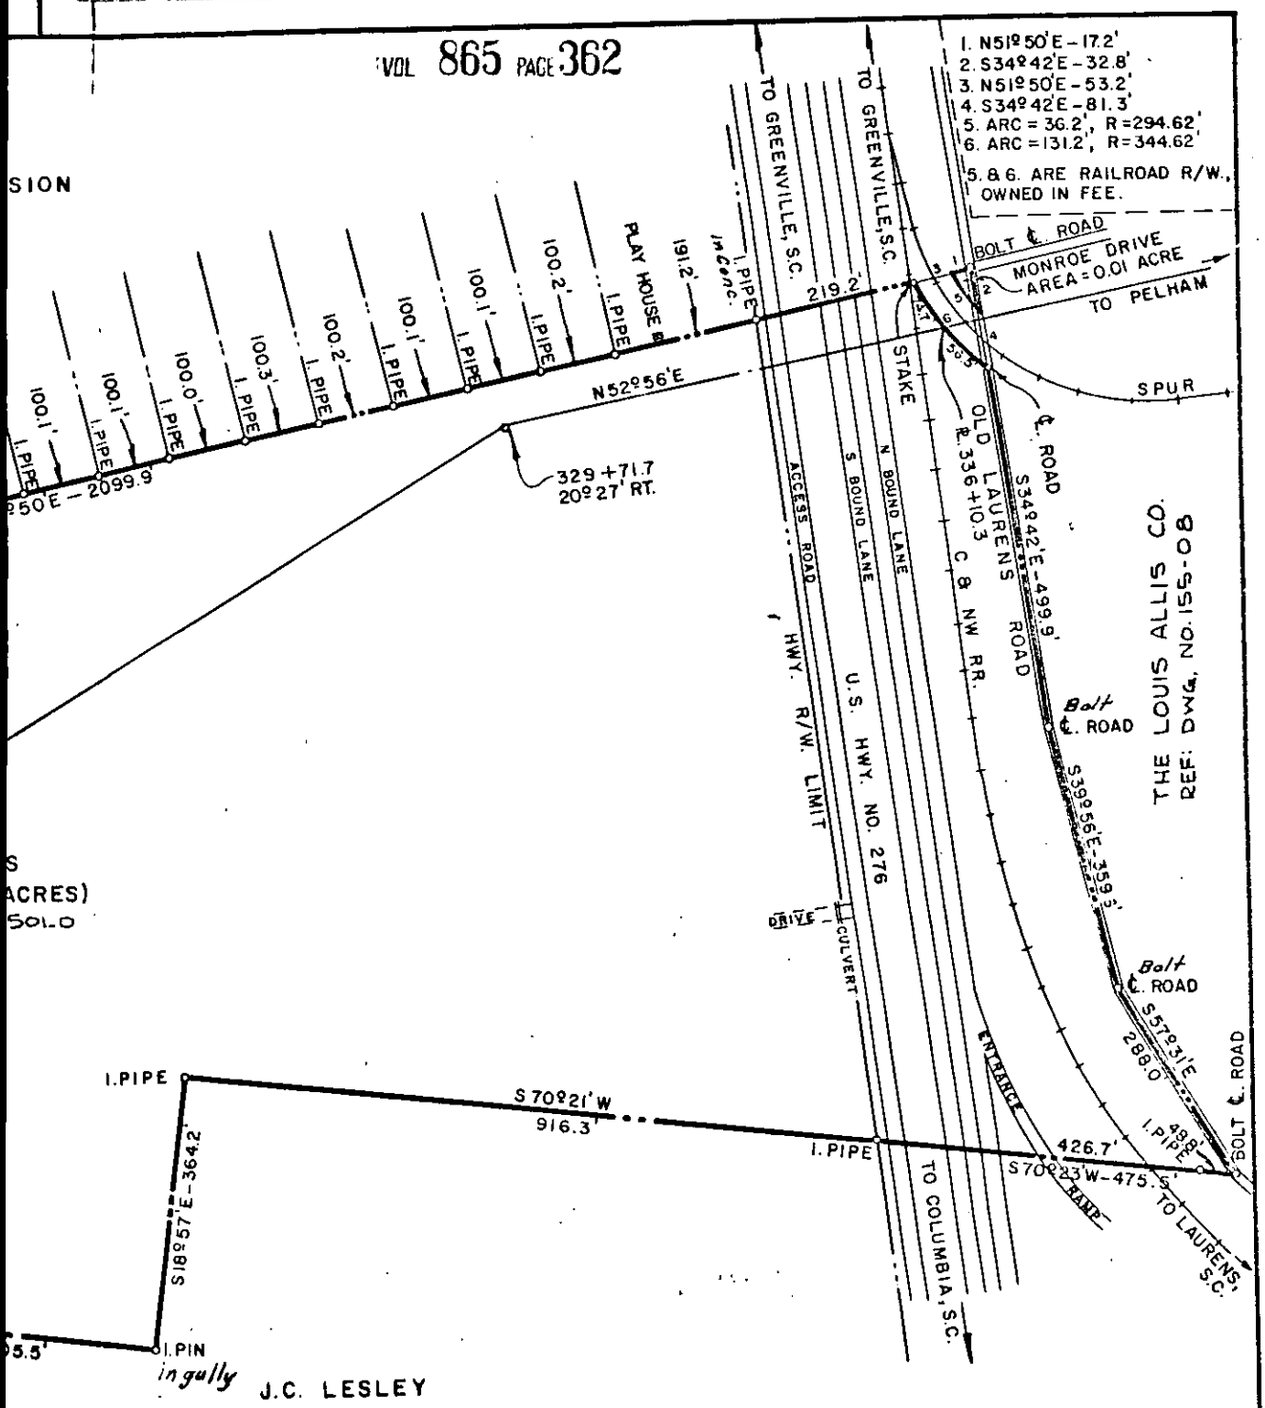

NOTE: FOR TOGOGRAPHIC MAP SEE DWG. NO. 104-109
REVISED 6-29-67

156-86

DUKE POWER COMPANY
GREENBRIAR RETAIL LOT
ACQUIRED FROM
ALPHA TODD, ET AL.
Near MAULDIN, S. C.
AUSTIN TOWNSHIP
GREENVILLE COUNTY

SCALE 1" = 200'
BOOK NO. 892, 920 & 947

AUGUST 9, 1966
FILE NO. 156-86

Recorded April 4, 1969 At 12:11 P.M. # 23708