TOWN PARK OF GREENVILLE, S.C.

HORIZONTAL PROPERTY REGIME

GREENVILLE COUNTY, SOUTH CAROLINA

BUILDINGS - A, B, C, D, E, F, G, H, O, P, Q & R

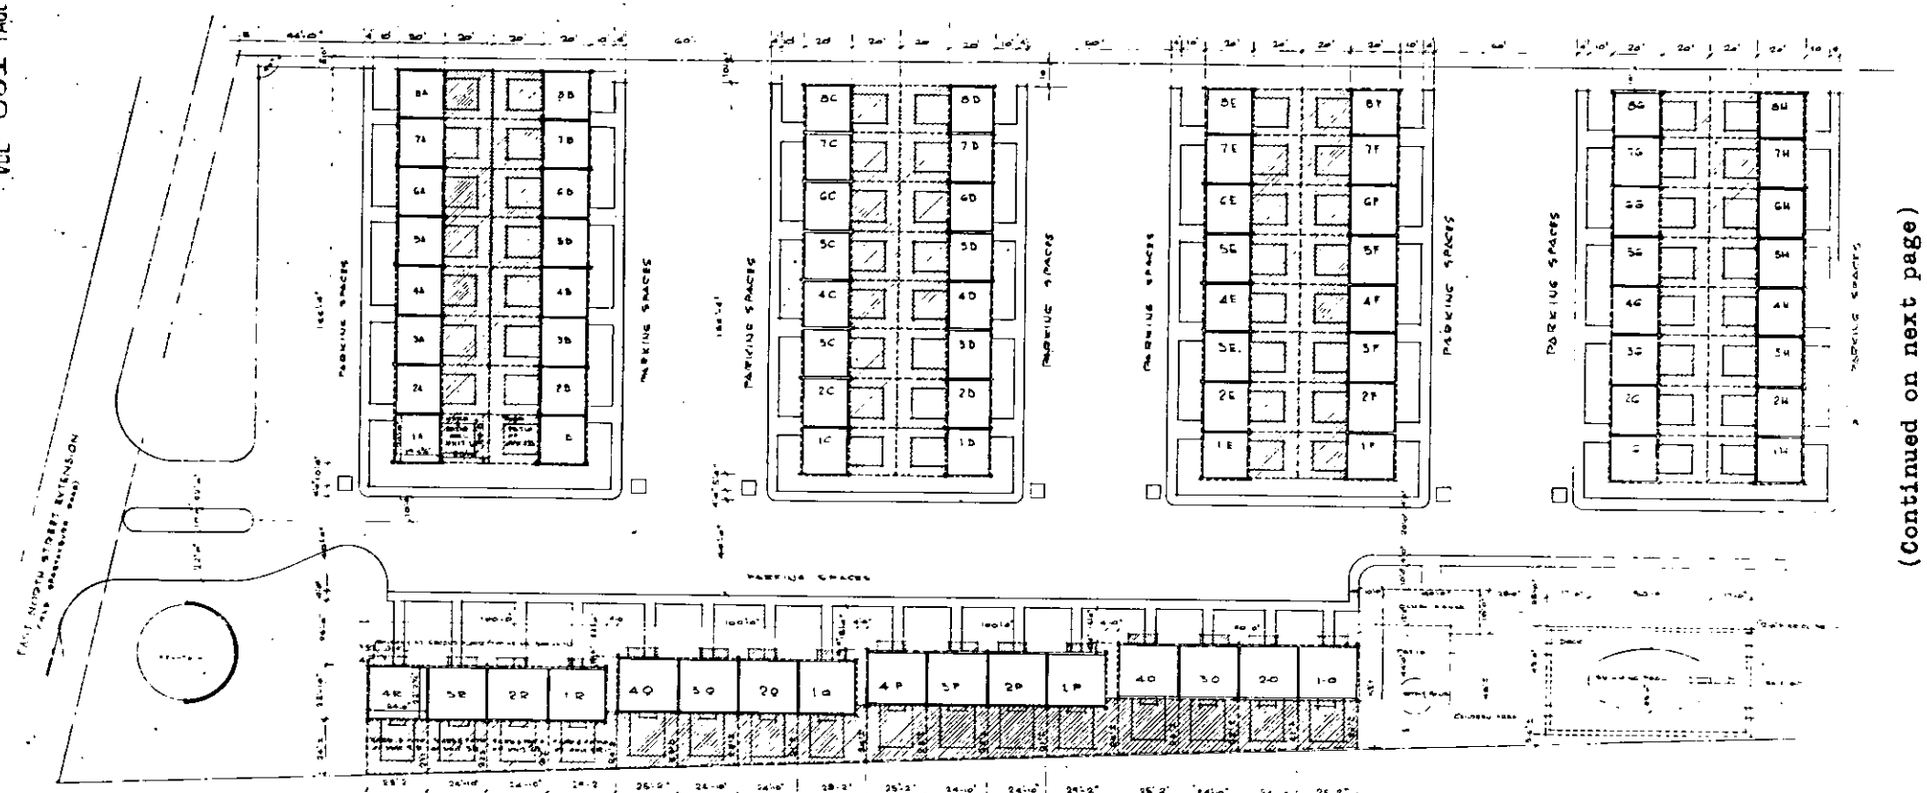

NOTES:

1. BUILDINGS A, B, C, D, E, F, G, H, SHOWN IN THIS PLAN ARE TWO STORY STRUCTURES WITH 3 BEDROOMS UNITS. DIMENSIONS SHOWN IN UNIT 1A ARE TYPICAL FOR EACH OF THE UNITS OF EACH BUILDING
2. BUILDINGS O, P & Q SHOWN IN THIS PLAN ARE TWO STORY STRUCTURES WITH 3 BEDROOMS UNITS. DIMENSIONS SHOWN IN UNITS OF UNIT 4P ARE TYPICAL FOR EACH OF THE 4 UNITS OF EACH BUILDING. YARD DIMENSIONS AS SHOWN IN EACH CASE
3. EACH UNIT CONSISTS OF THE SPACE BOUNDED BY THE UNDECORATED AND/OR UNFINISHED SURFACES OF THE PERIMETER WALLS, FLOORS AND CEILINGS
4. ALL INTERIOR ANGLES OF UNITS ARE 90°
5. PARKING SPACES ARE LIMITED COMMON ELEMENTS NOTWITHSTANDING LEGEND AND SAID SPACES ARE FOR THE USE OF UNIT OWNERS; SPECIFIC PARKING SPACES TO BE ASSIGNED BY THE ASSOCIATION

LEGEND:

INDICATES BOUNDARY OF UNIT
INDICATES COMMON ELEMENTS
INDICATES LIMITED COMMON ELEMENTS

GUSTAVO MORENO
REGISTERED ARCHITECT
No. 794
SOUTH CAROLINA

EXHIBIT "A"
SHEET NO. 2 of 5

(Continued on next page)