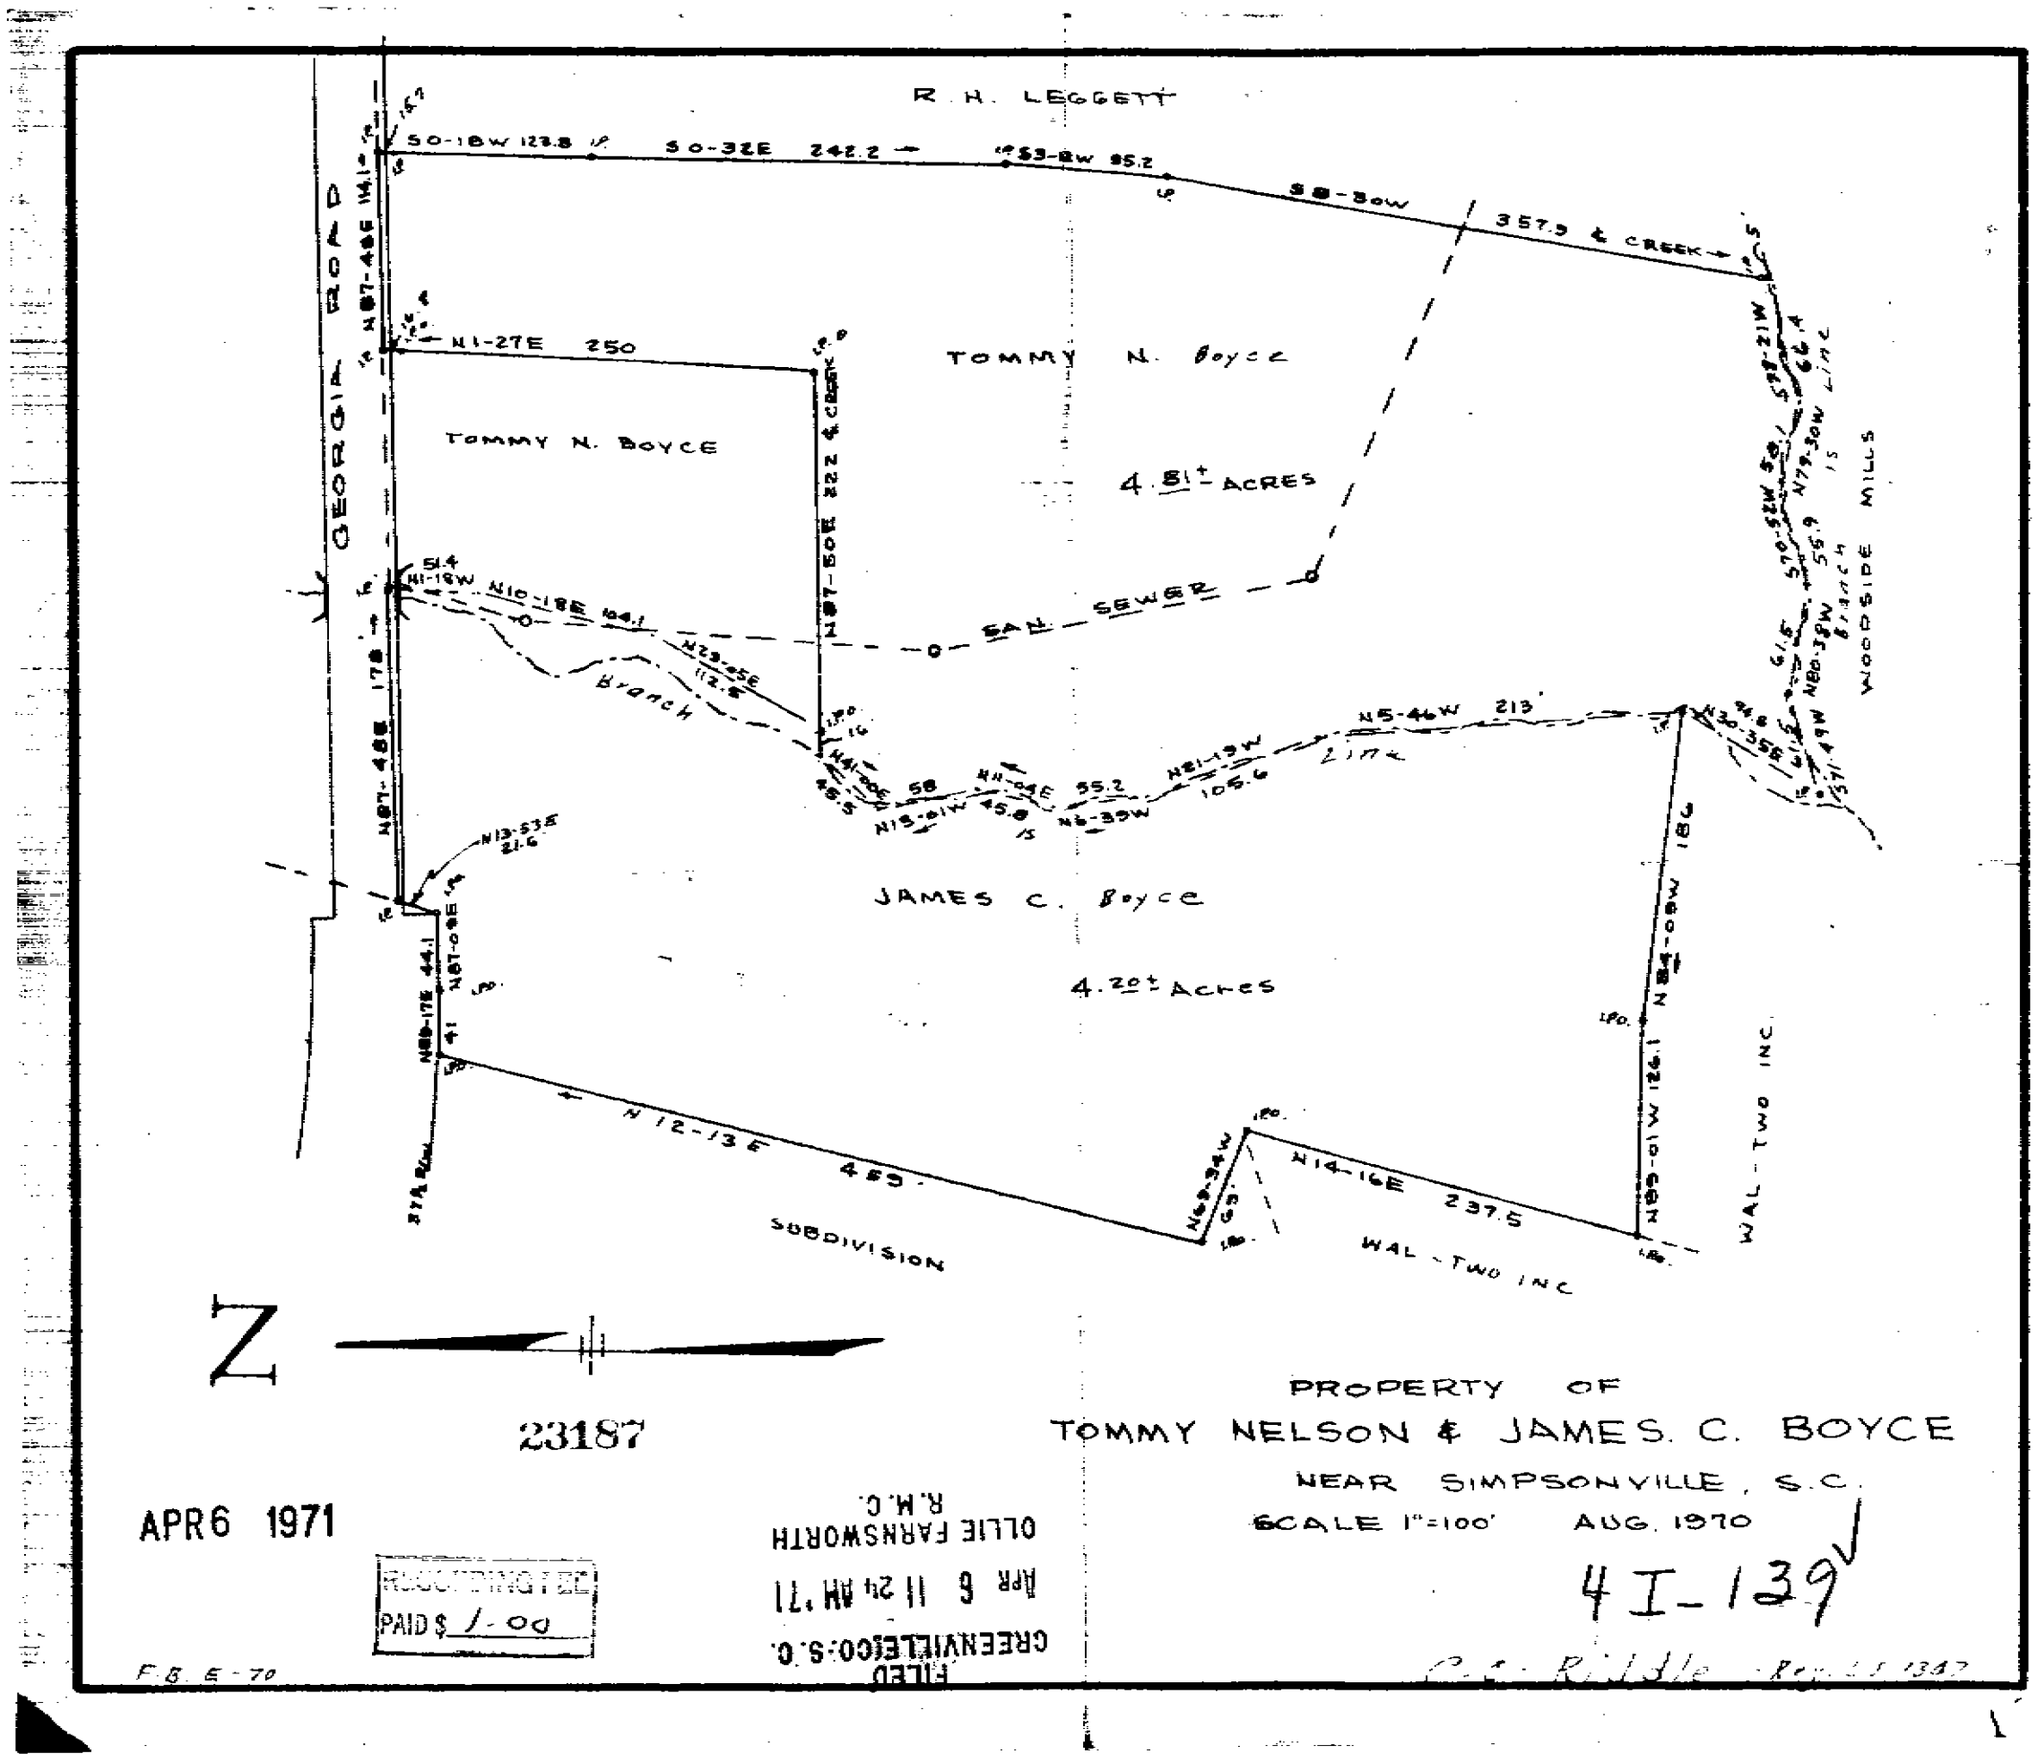#23187 Filed This 6 day of April 19 71
And Recorded in Vol. 4 I Page 139 at 11:24 M.
Ollie Farnsworth
Register Mesne Conveyance Greenville County, S. C.