MICROFILMED

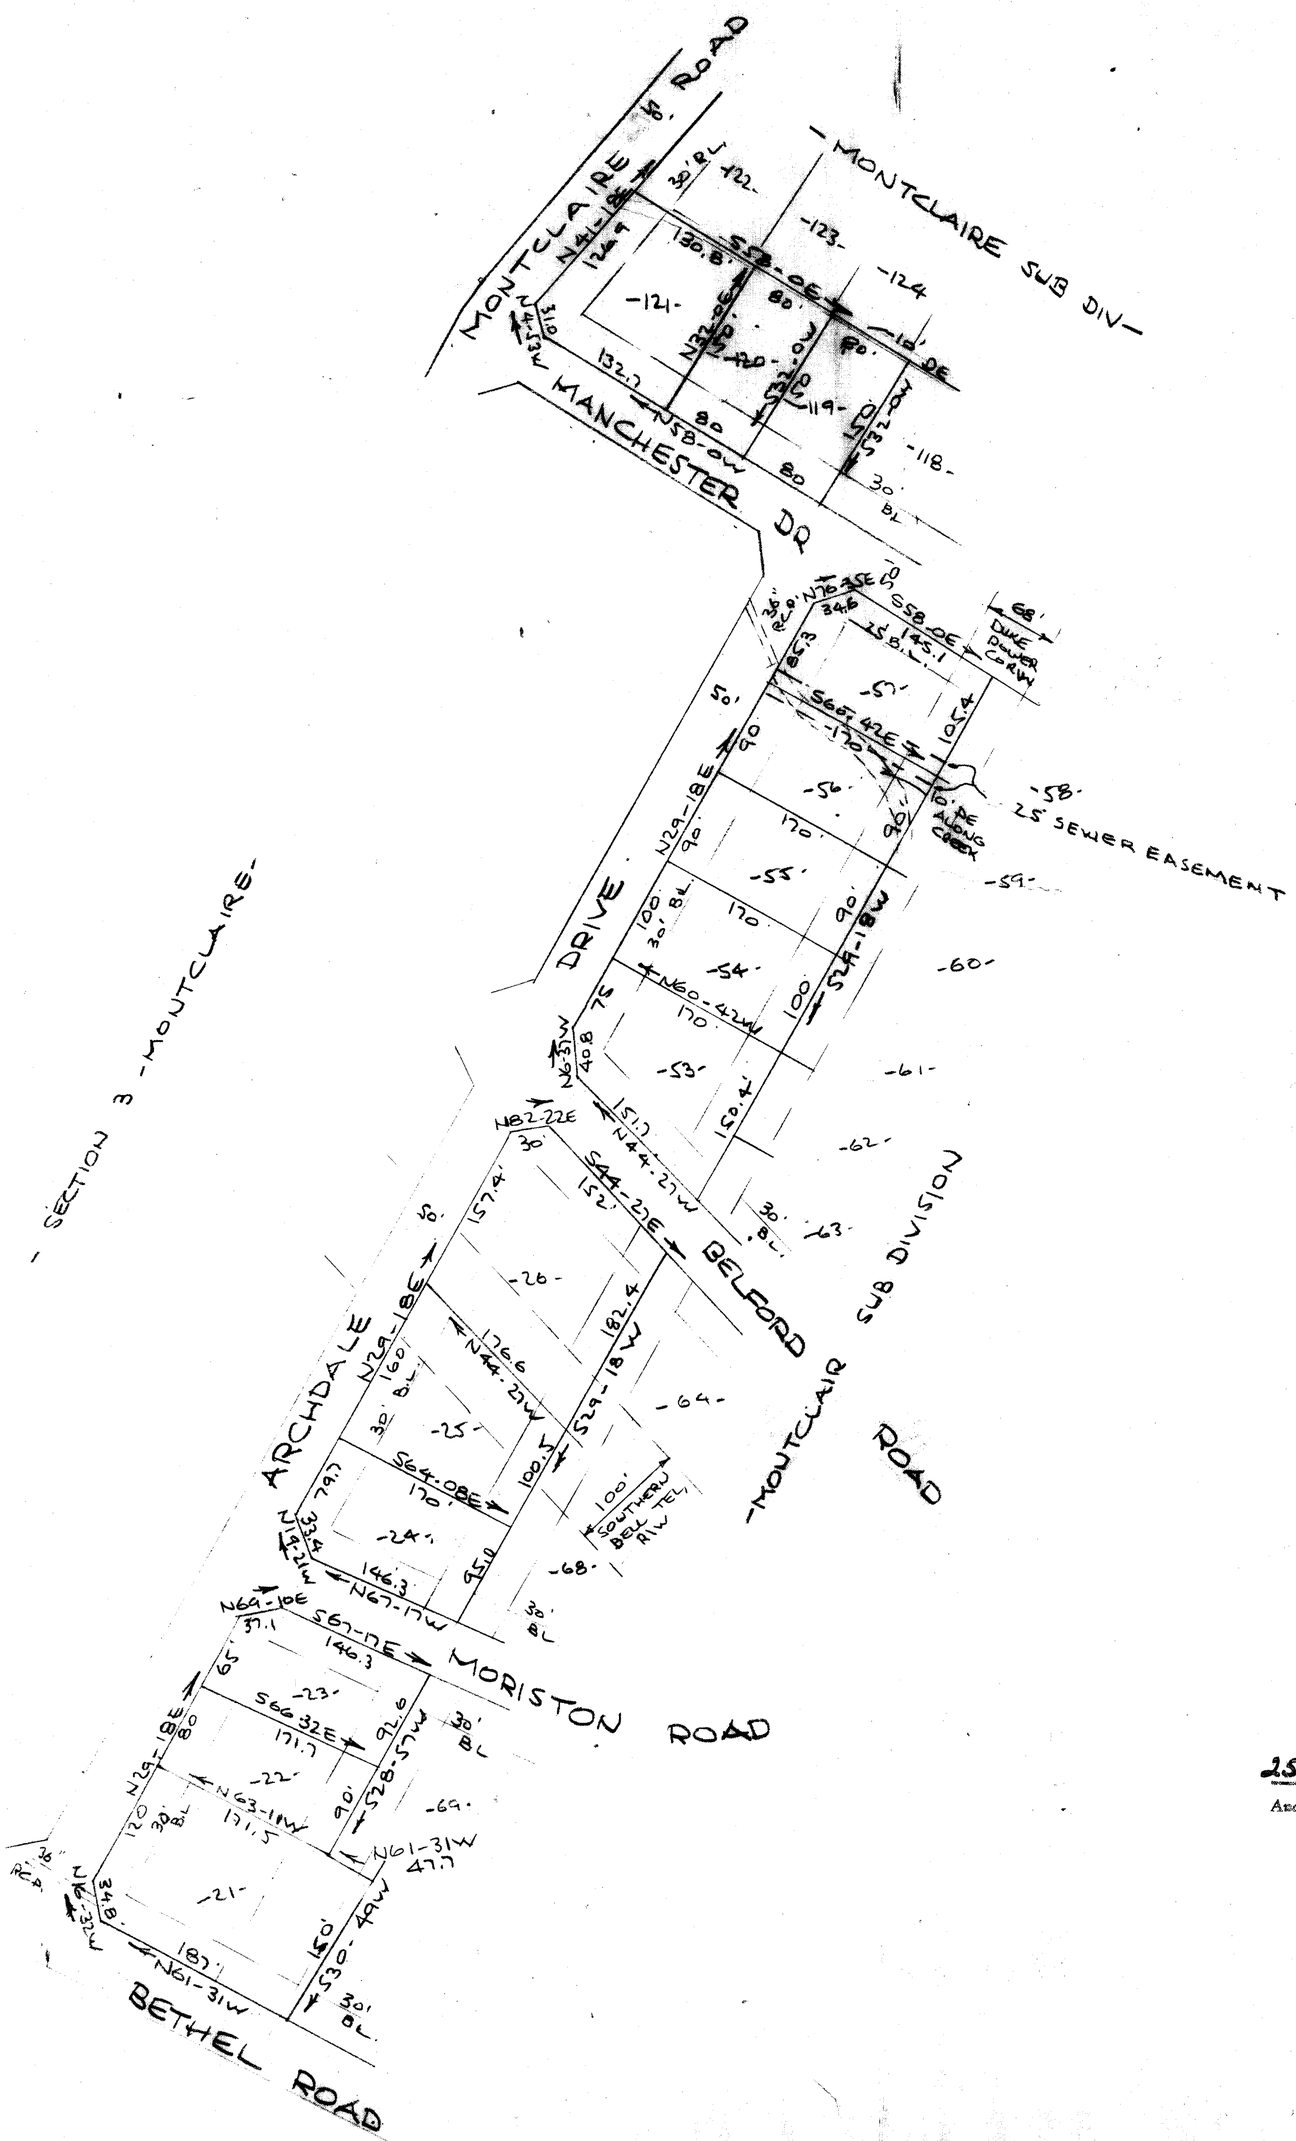

FILED
GREENVILLE CO. S. C.
MAR 21 3 38 PM '72
OLLIE FARNSWORTH
R.M.C.

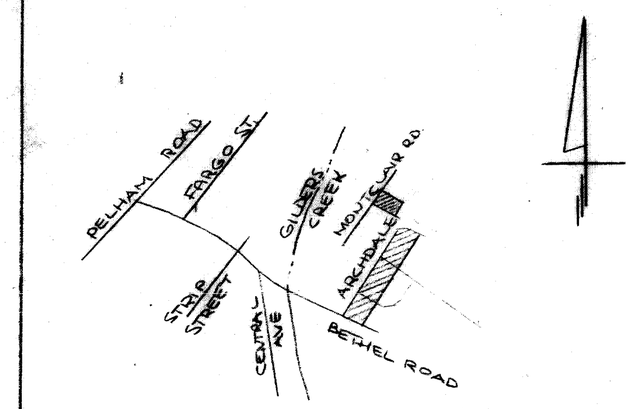

CERTIFICATE OF OWNERSHIP AND DEDICATION

"The undersigned [illegible] that [illegible] the owner(s) of the property [illegible] and that I (we) hereby [illegible] by (our) free consent [illegible] streets and other [illegible] shown hereon [illegible] on such streets and other [illegible] dedicated to public use.

[illegible] 1972

Owner

Owner

Owner

Owner

CERTIFICATE OF ACCURACY

"I, [illegible] certify that the plat shown hereon was drawn under my supervision from an actual survey made under my supervision [illegible] that the ratio of precision of the unadjusted survey is [illegible] feet; that the boundaries not surveyed are shown as broken lines plotted from information found in Book [illegible] Page [illegible] of the [illegible] County; that the grids and other features are correctly shown; that the survey and plat do not violate any provisions of the Greenville County Subdivision Regulations; that all monuments have been placed as shown."

2-25-72 R. B. Bruce
Date Licensed Engineer or Surveyor

S. C. Registration No. 1952

SUMMARY APPROVAL

This plat meets the minimum requirements of the Greenville County Subdivision Regulations. Approval for recording is hereby granted.

3/21/72 J. Coleman Stone
Date Director, Greenville County Planning Commission

25231

FILE NUMBER 70-144

FINAL PLAT SECTION 4

MONTCLAIRE

C. DAN JOYNER OWNER	R.B BRUCE REG. SURVEYOR
6.3 NO. OF ACRES	0 MILES OF NEW ROAD
14 NO OF LOTS	REVISED 2-21-72 DATE

ERROR OF CLOSURE 1:3400

SCALE: 1" = 100'

100 0 100 200 300

25231 Filed this 21 day of March, 72
And Recorded in Vol. 4N Page 71 at 3:38 P.M.
Ollie Farnsworth
R.M.C. Greenville County, S. C.

REVISED
2/25/72
DATE

4N-71

FILE NUMBER 70-144