Wade Byars Jr. Surveyor's address: 33 Main St., Piedmont, S. C.

MICROFILMED

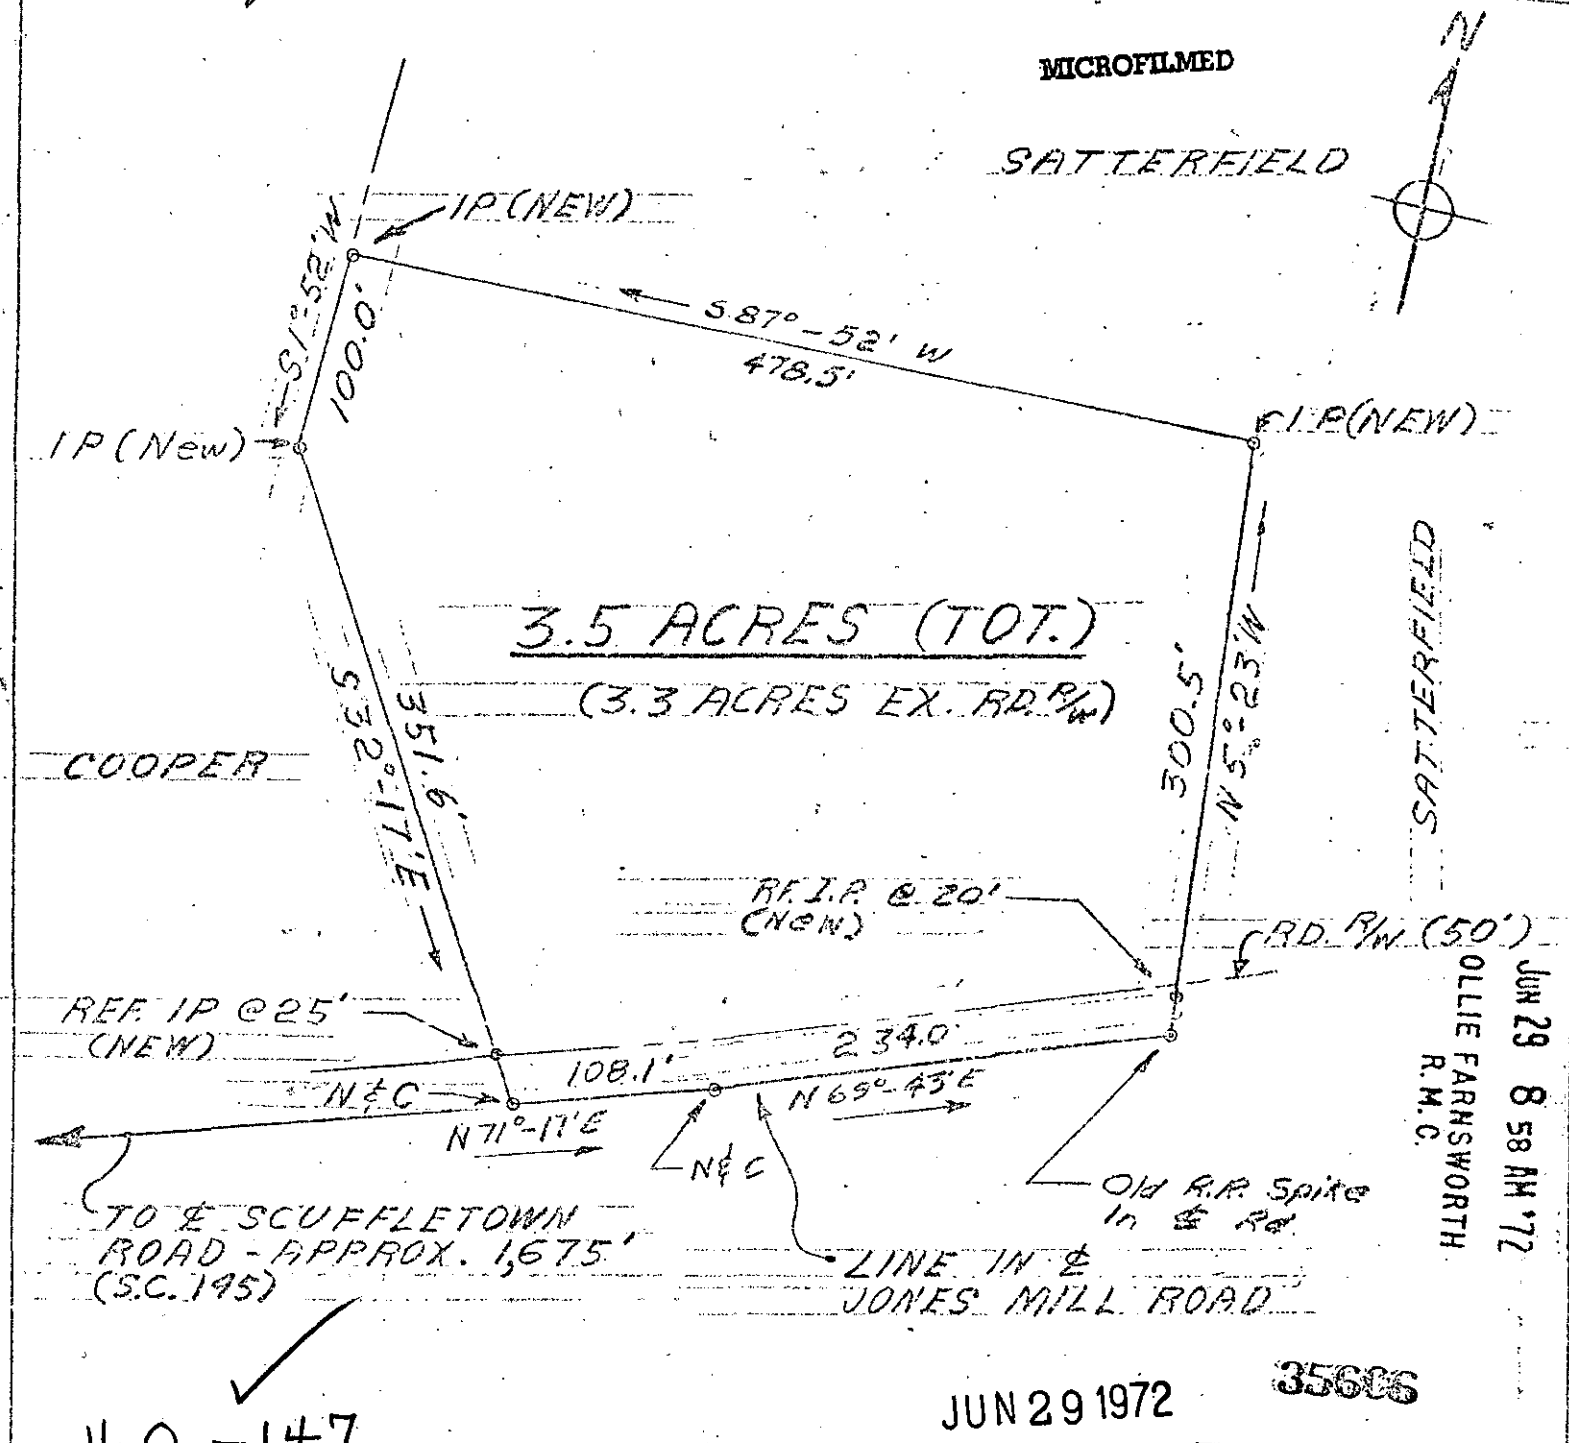

JUN 29 8 58 AM '72
OLLIE FARNSWORTH
R.M.C.

4Q-147

JUN 29 1972

35606

RECORDING FEE
PAID $ 1.00

SURVEYED JUNE 7, 1972
BEARINGS ARE ASSUMED (MAG) FROM PLAT
DATED 8-29-1921. NO CORRECTION FOR DECLINATION.

STATE OF SOUTH CAROLINA
GREENVILLE COUNTY
NEAR SIMPSONVILLE, S.C.

PROPERTY OF

H. B. COOPER

REF: DEED BOOK 499 PAGE 157

SOUTH CAROLINA
REGISTERED
PROFESSIONAL
ENGINEER
&
Land Surveyor
NO. 2079
J. DON LEE

4Q147

DR: JRF
CHK: [signature]
SCALE: 1" = 100'
DATE: 6-8-72
DWG. NO. 72-14