MICROFILMED

RECORDING FEE PAID $ 7.00

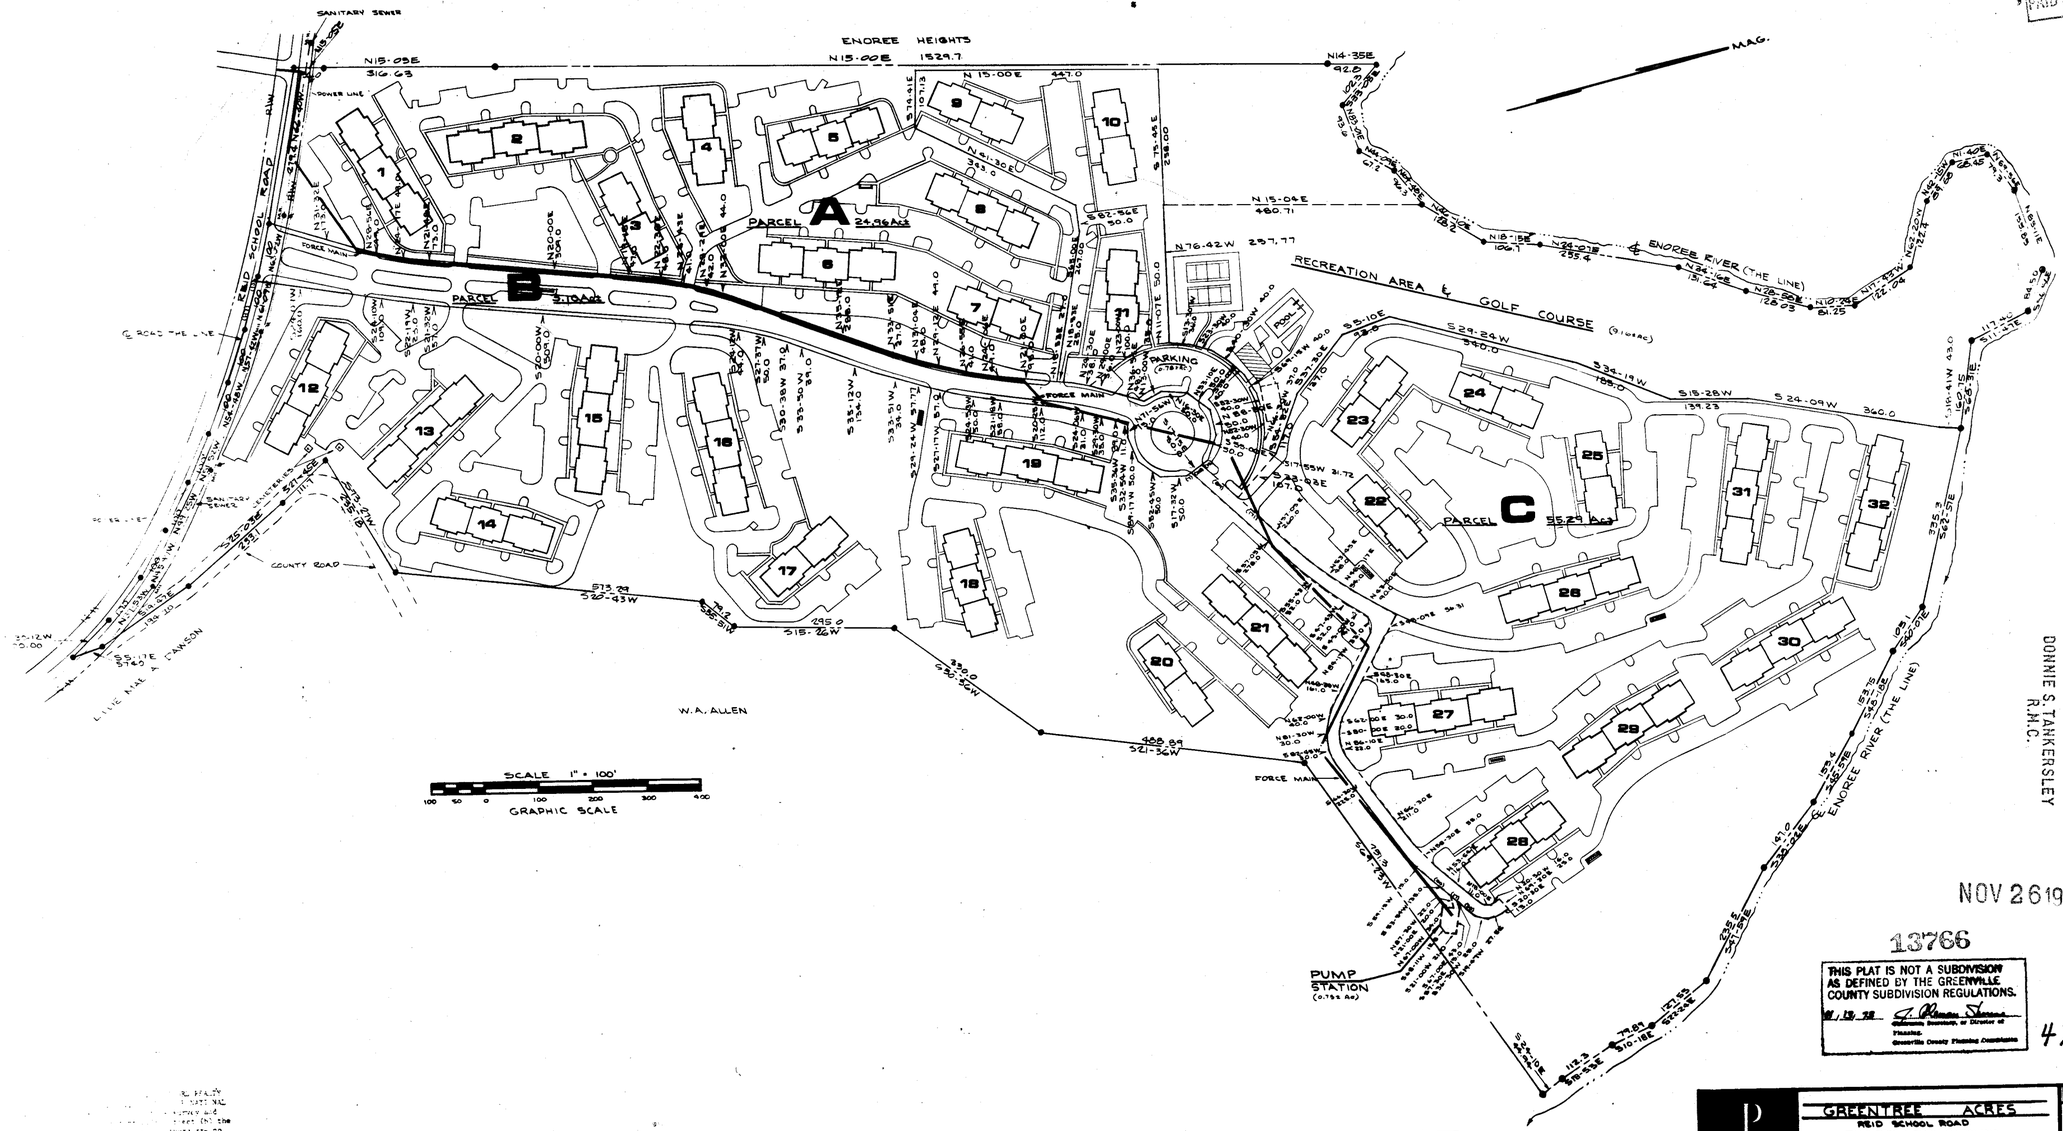

FILED
GREENVILLE CO. S. C.
NOV 26 10 10 AM '73
DONNIE S. TANKERSLEY
R.M.C.

NOV 26 1973

13766

THIS PLAT IS NOT A SUBDIVISION AS DEFINED BY THE GREENVILLE COUNTY SUBDIVISION REGULATIONS.

11/13/73 — Chairman, or Director of Planning, Greenville County Planning Commission

4Z-95

DATE	BY	DESCRIPTION
11/13	RLP	CHANGE PARCEL A & C

SOUTH CAROLINA REGISTERED No. 3516 LAND SURVEYOR — HARRY M. THOMPSON

GREENTREE ACRES
REID SCHOOL ROAD
TAYLORS, SOUTH CAROLINA

MORTGAGE PLAT

PIEDMONT
ENGINEERS & ARCHITECTS
420 PARK AVE, GREENVILLE, S.C.

SHEET NO.

DWN RF
CKD AMJ
APPD D.S.C.
JOB 7356
DATE 11-7-73