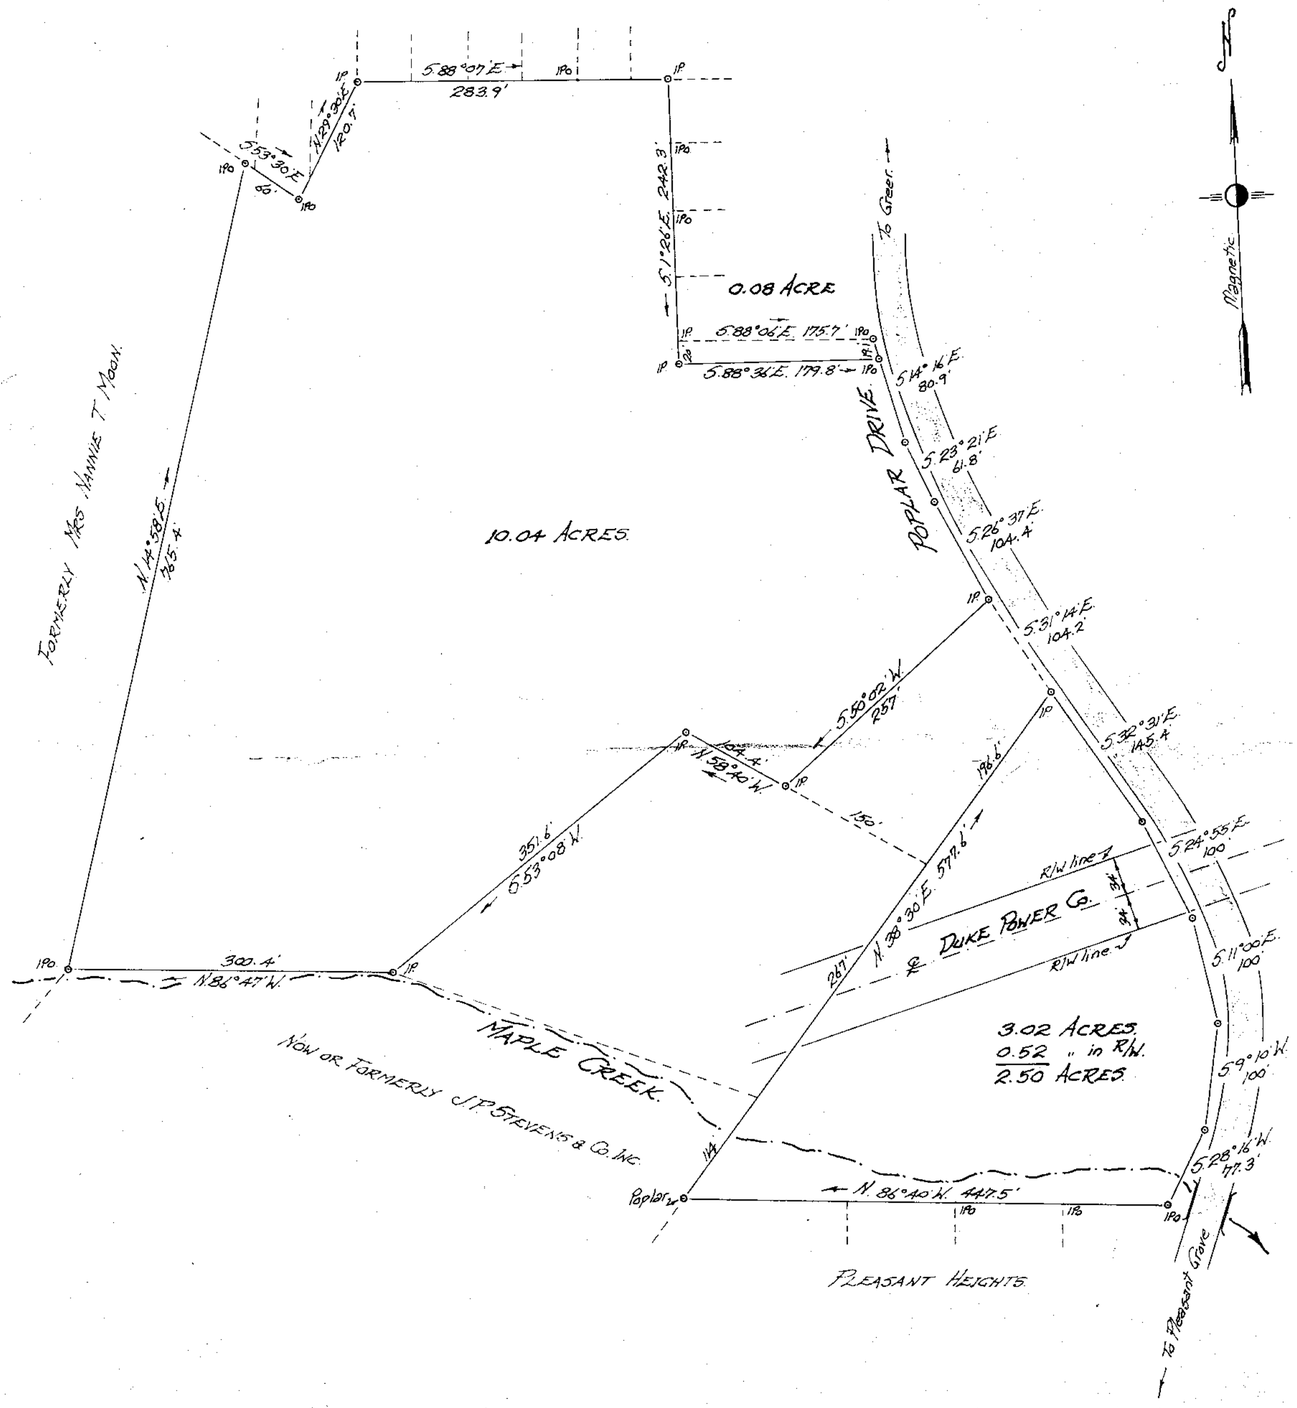

FILED
GREENVILLE CO. S. C.
MAY 23 10 14 AM '75
DONNIE S. TANKERSLEY
R.M.C.

PROPERTY OF

MRS C. E. TAYLOR
(Lois S. Taylor)
Located in Greer

5J-39

GREENVILLE COUNTY, SOUTH CAROLINA. 27491

SCALE: 1" = 100 FEET. OCT. 18 1974.

RECORDING FEE
PAID $ 3.00

THIS PLAT IS NOT A SUBDIVISION AS DEFINED BY THE GREENVILLE COUNTY SUBDIVISION REGULATIONS.

5/26/75 J. Coleman Stroup
Chairman, Secretary, or Director of Planning.
Greenville County Planning Commission

SOUTH CAROLINA
REGISTERED
LAND SURVEYOR
NO. 2212
JOHN A. [illegible]

MICROFILMED

8Z-3-14