MICROFILMED

NOTE: THIS PLAT COMPILED FROM PLAT PREPARED FOR RETAIL PLANNING CORP. DATED 4-10-74 BY ENWRIGHT ASSOCIATES. NO FIELD SURVEY WAS MADE ON THE DATE SHOWN BELOW.

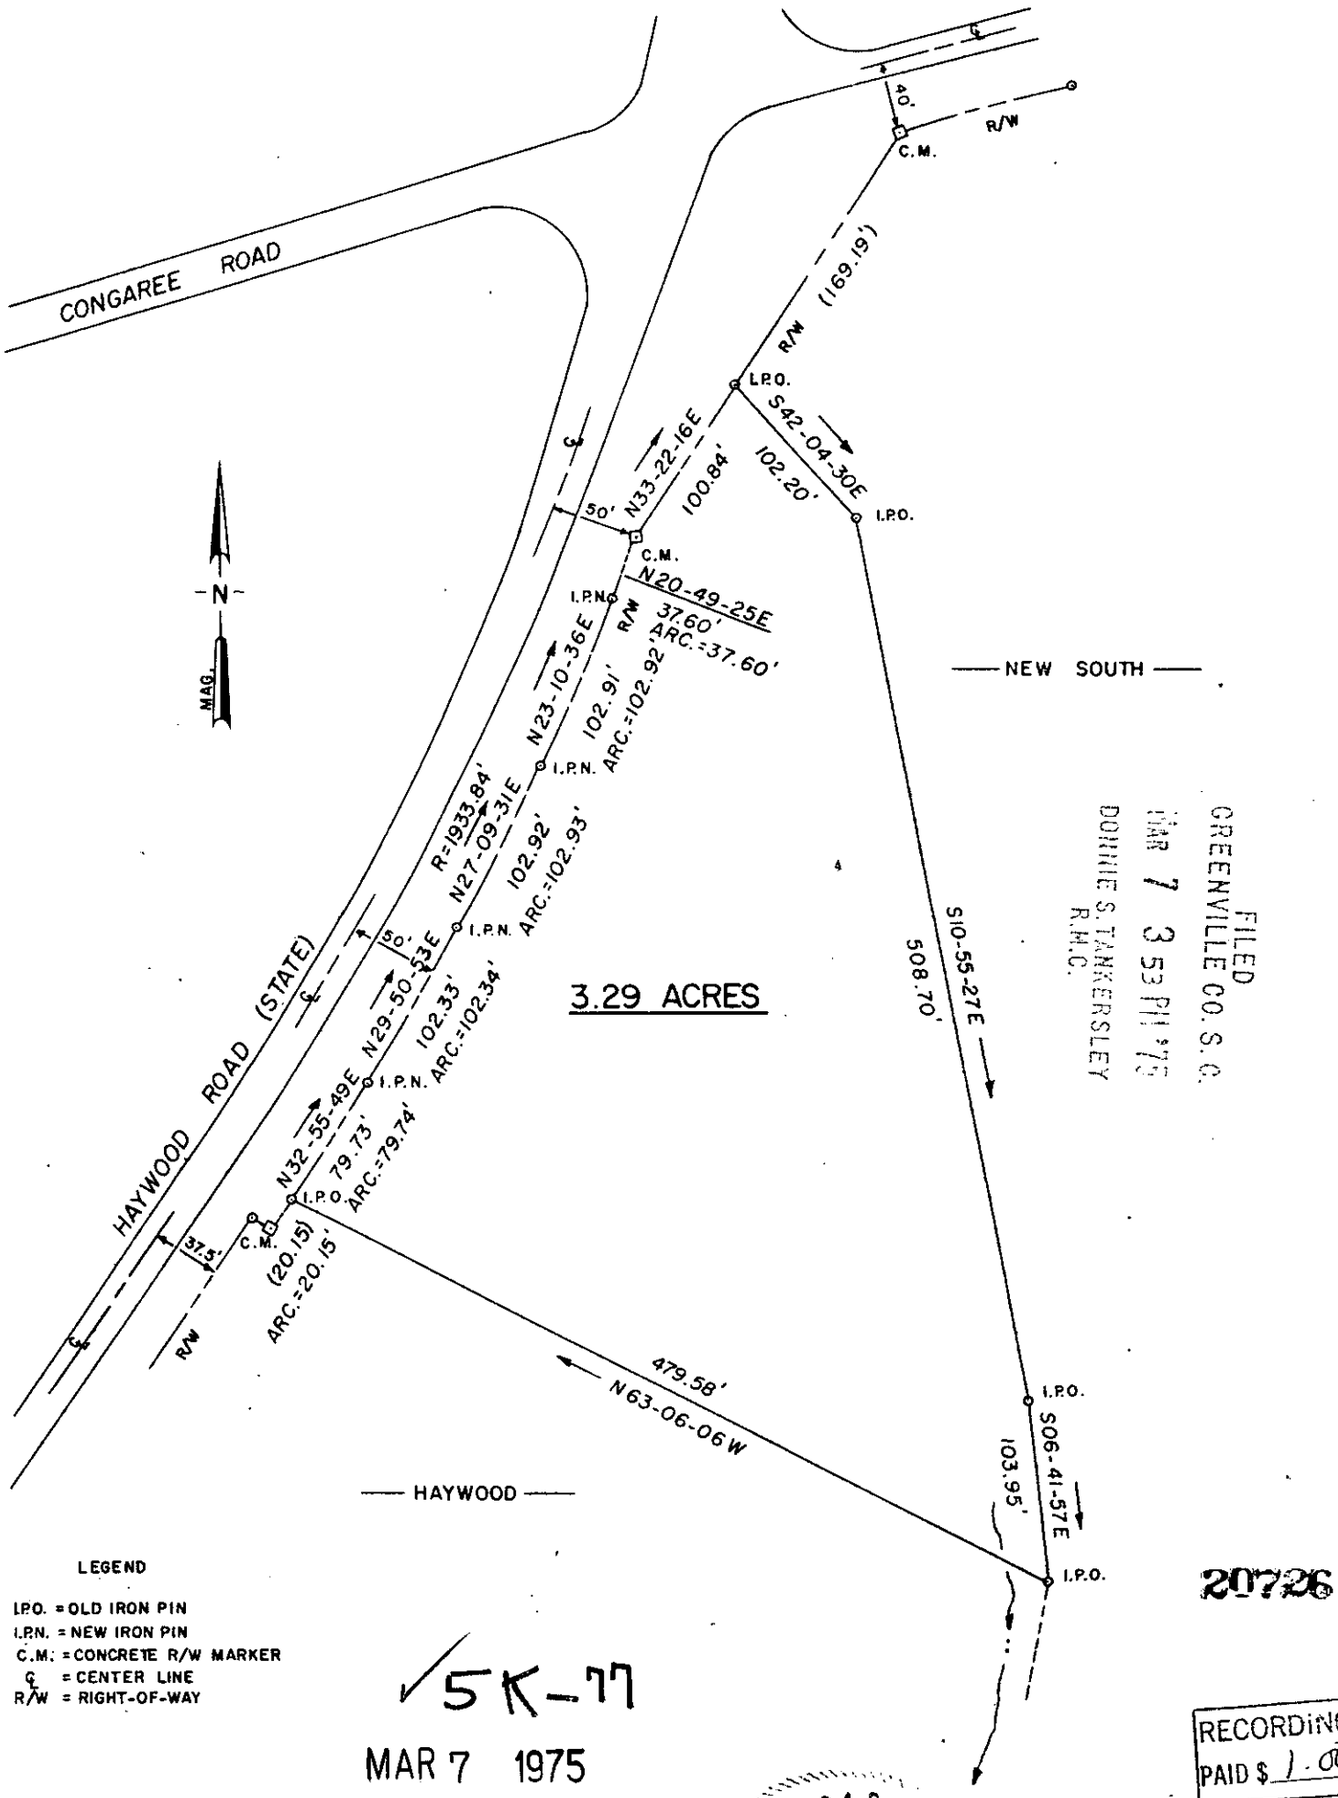

FILED
GREENVILLE CO. S. C.
MAR 7 3 53 PM '75
DONNIE S. TANKERSLEY
R.M.C.

LEGEND

I.P.O. = OLD IRON PIN
I.P.N. = NEW IRON PIN
C.M. = CONCRETE R/W MARKER
℄ = CENTER LINE
R/W = RIGHT-OF-WAY

5K-77

MAR 7 1975

RECORDING FEE
PAID $ 1.00

REV.	DATE	BY	DESCRIPTION
0	1/2/75	CES	FOR APPROVAL

REVISION

SOUTH CAROLINA REGISTERED LAND SURVEYOR

PROPERTY OF
NEW SOUTH
DEVELOPMENT COMPANY
LOCATED AT I-385 & HAYWOOD ROAD
GREENVILLE CO., S.C.

enwright associates, inc.
engineers planners surveyors
GREENVILLE, SOUTH CAROLINA

DRAWN	DESIGN	CHECK	FILE	METHOD
CES		FEB		

DATE 1/2/75 SCALE 1"=100' DWG NO. 75501-1

ENGINEERING REPROGRAPHICS 84272 PC4-2 5-74

(S)