PROPERTY OF

JOHN H. STOKES

HIGHLAND TOWNSHIP
LOCATED IN PLEASANT HILL CHURCH COMMUNITY
GREENVILLE COUNTY SOUTH CAROLINA
SCALE 1" = 100'
SURVEYED OCTOBER 15, 1974

REF – PLAT FOR MRS. PEARL STOKES BY B. L. SHOOK, R. L. S – DATED JANUARY 16, 1948

WOLFE & HUSKEY, INC.
ENGINEERING and SURVEYING
LYMAN, S. C.

SOUTH CAROLINA REGISTERED No. 4785 LAND SURVEYOR B. E. HUSKEY

MICROFILMED
M.M. 1974

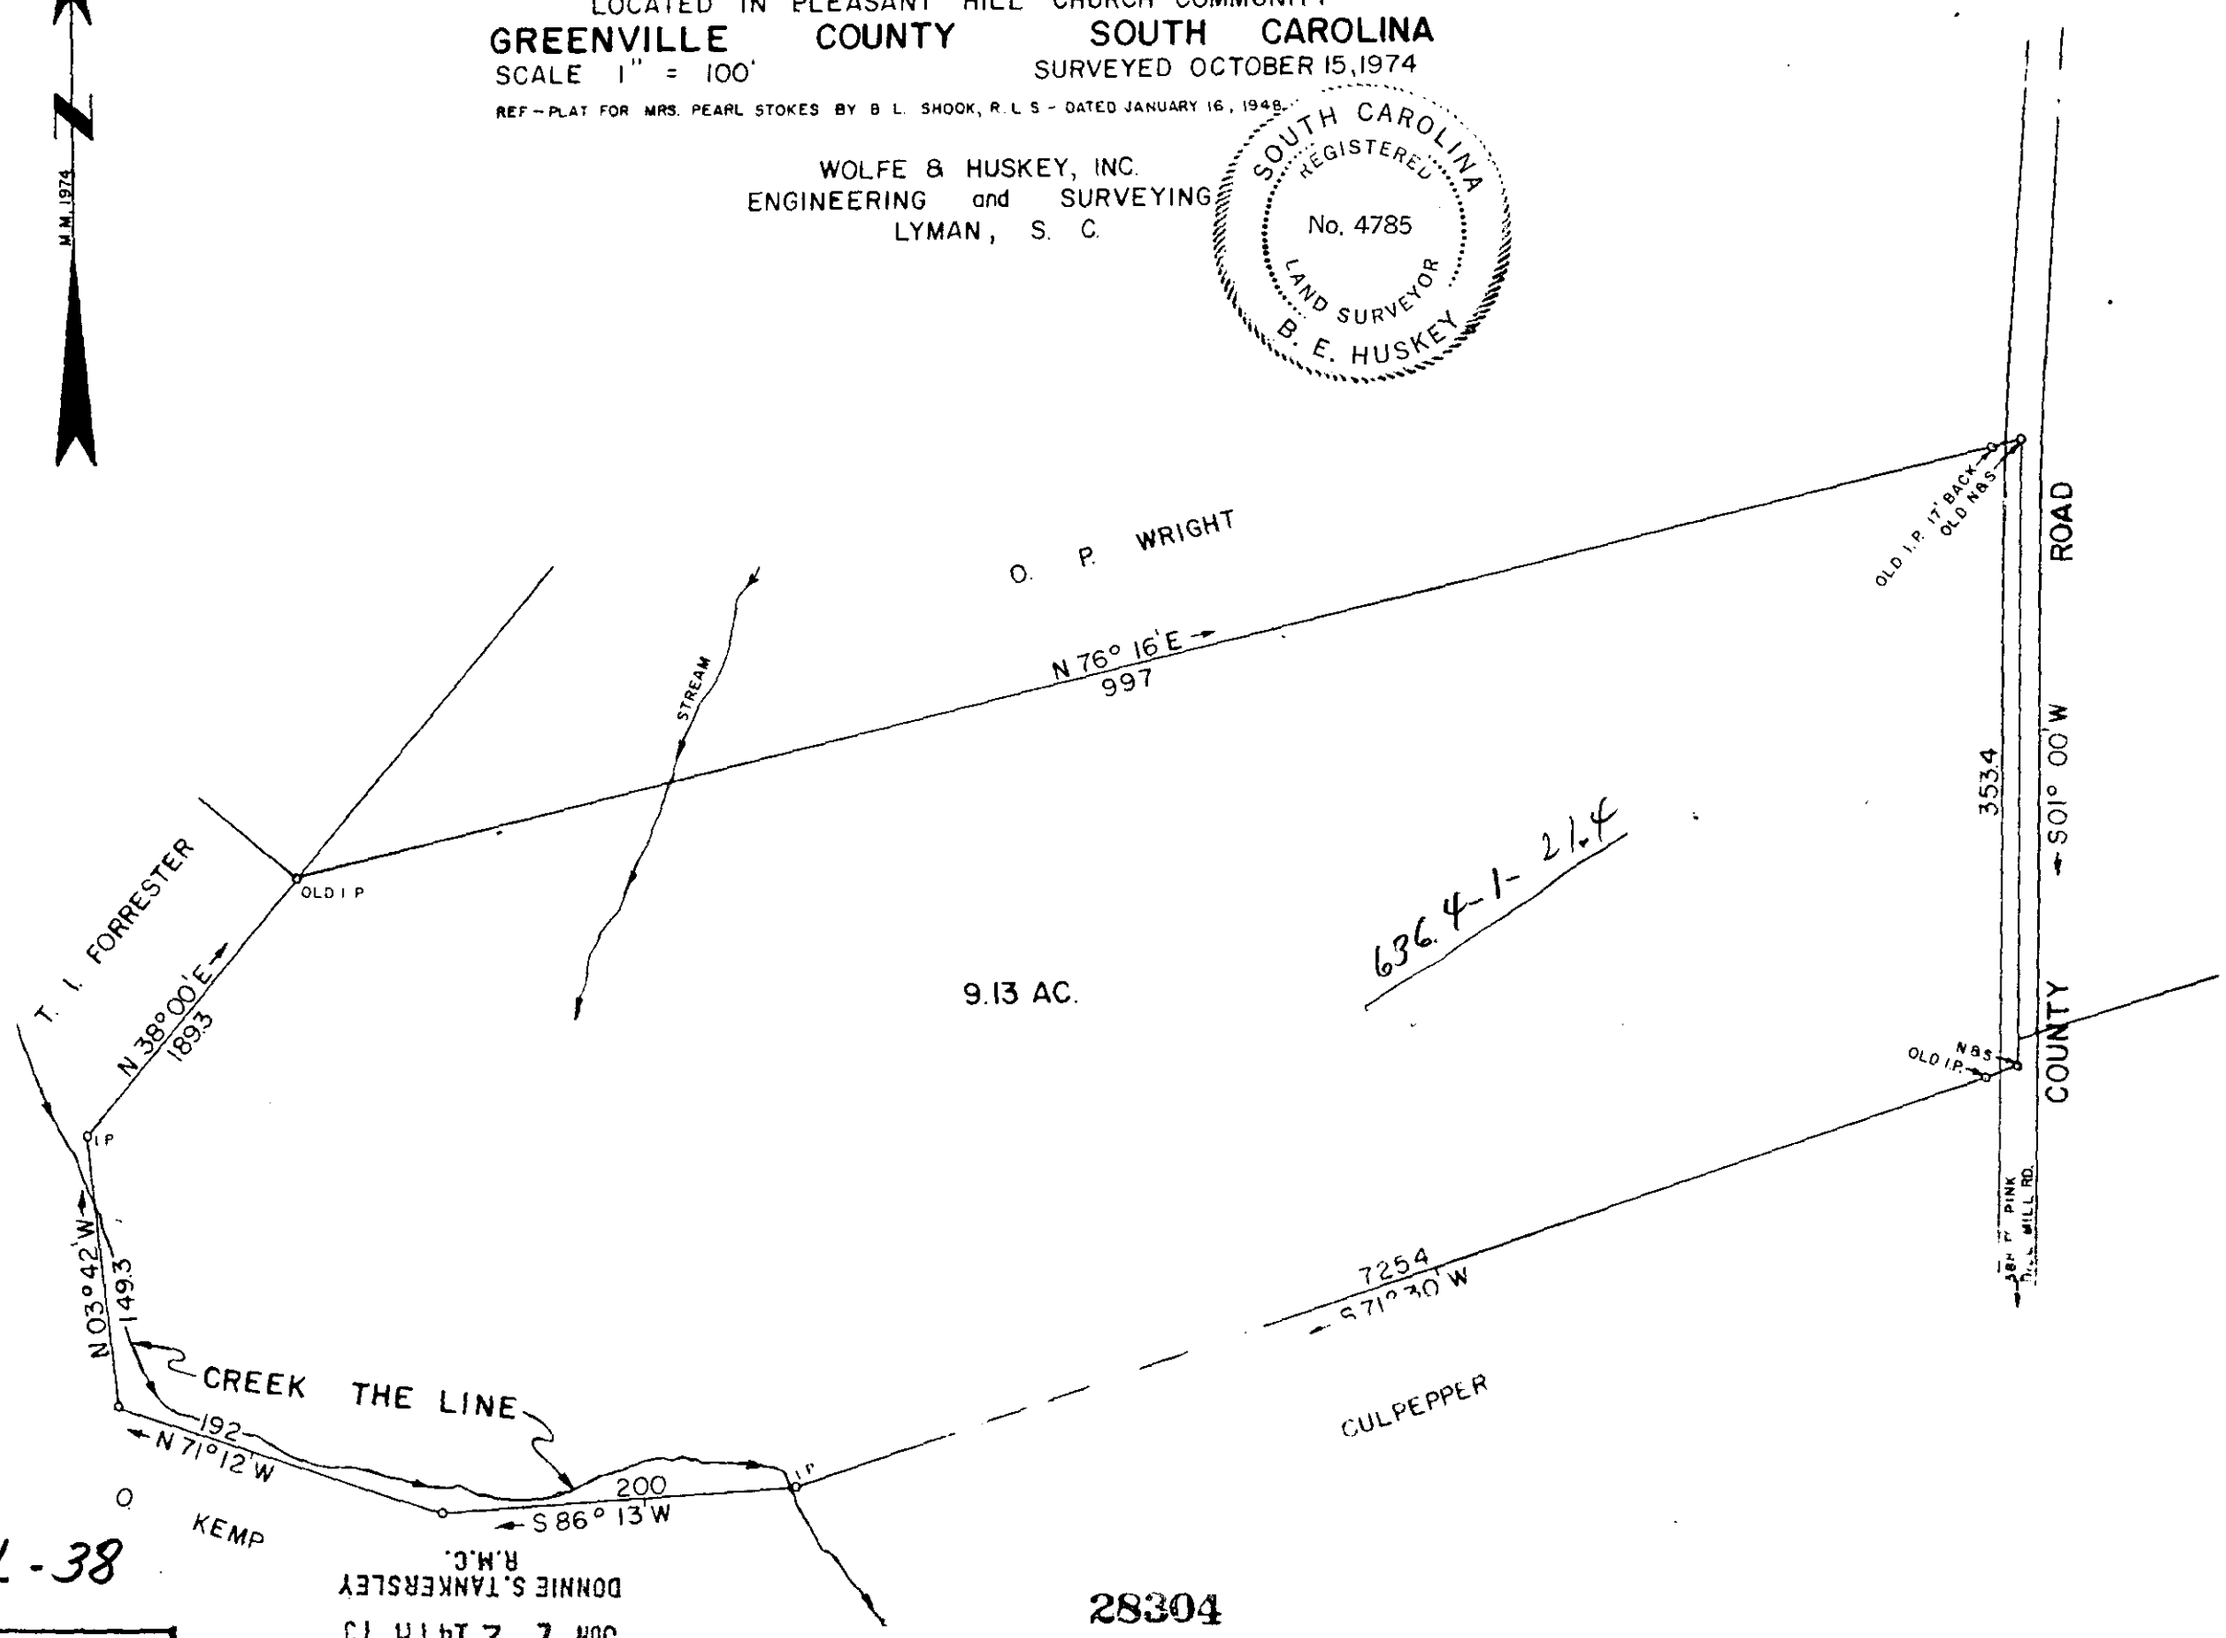

5L-38

28304

RECORDING FEE
PAID $ 2.00

FILED
GREENVILLE CO. S. C.
JUN 2 2 14 PM '75
DONNIE S. TANKERSLEY
R.M.C.

P-47