MAR 31 3 02 PM '76
DONNIE S. TANKERSLEY
R.M.C.

NOTE: 5' DRAINAGE & UTILITY EASEMENT ALONG ALL SIDE & REAR LOT LINES

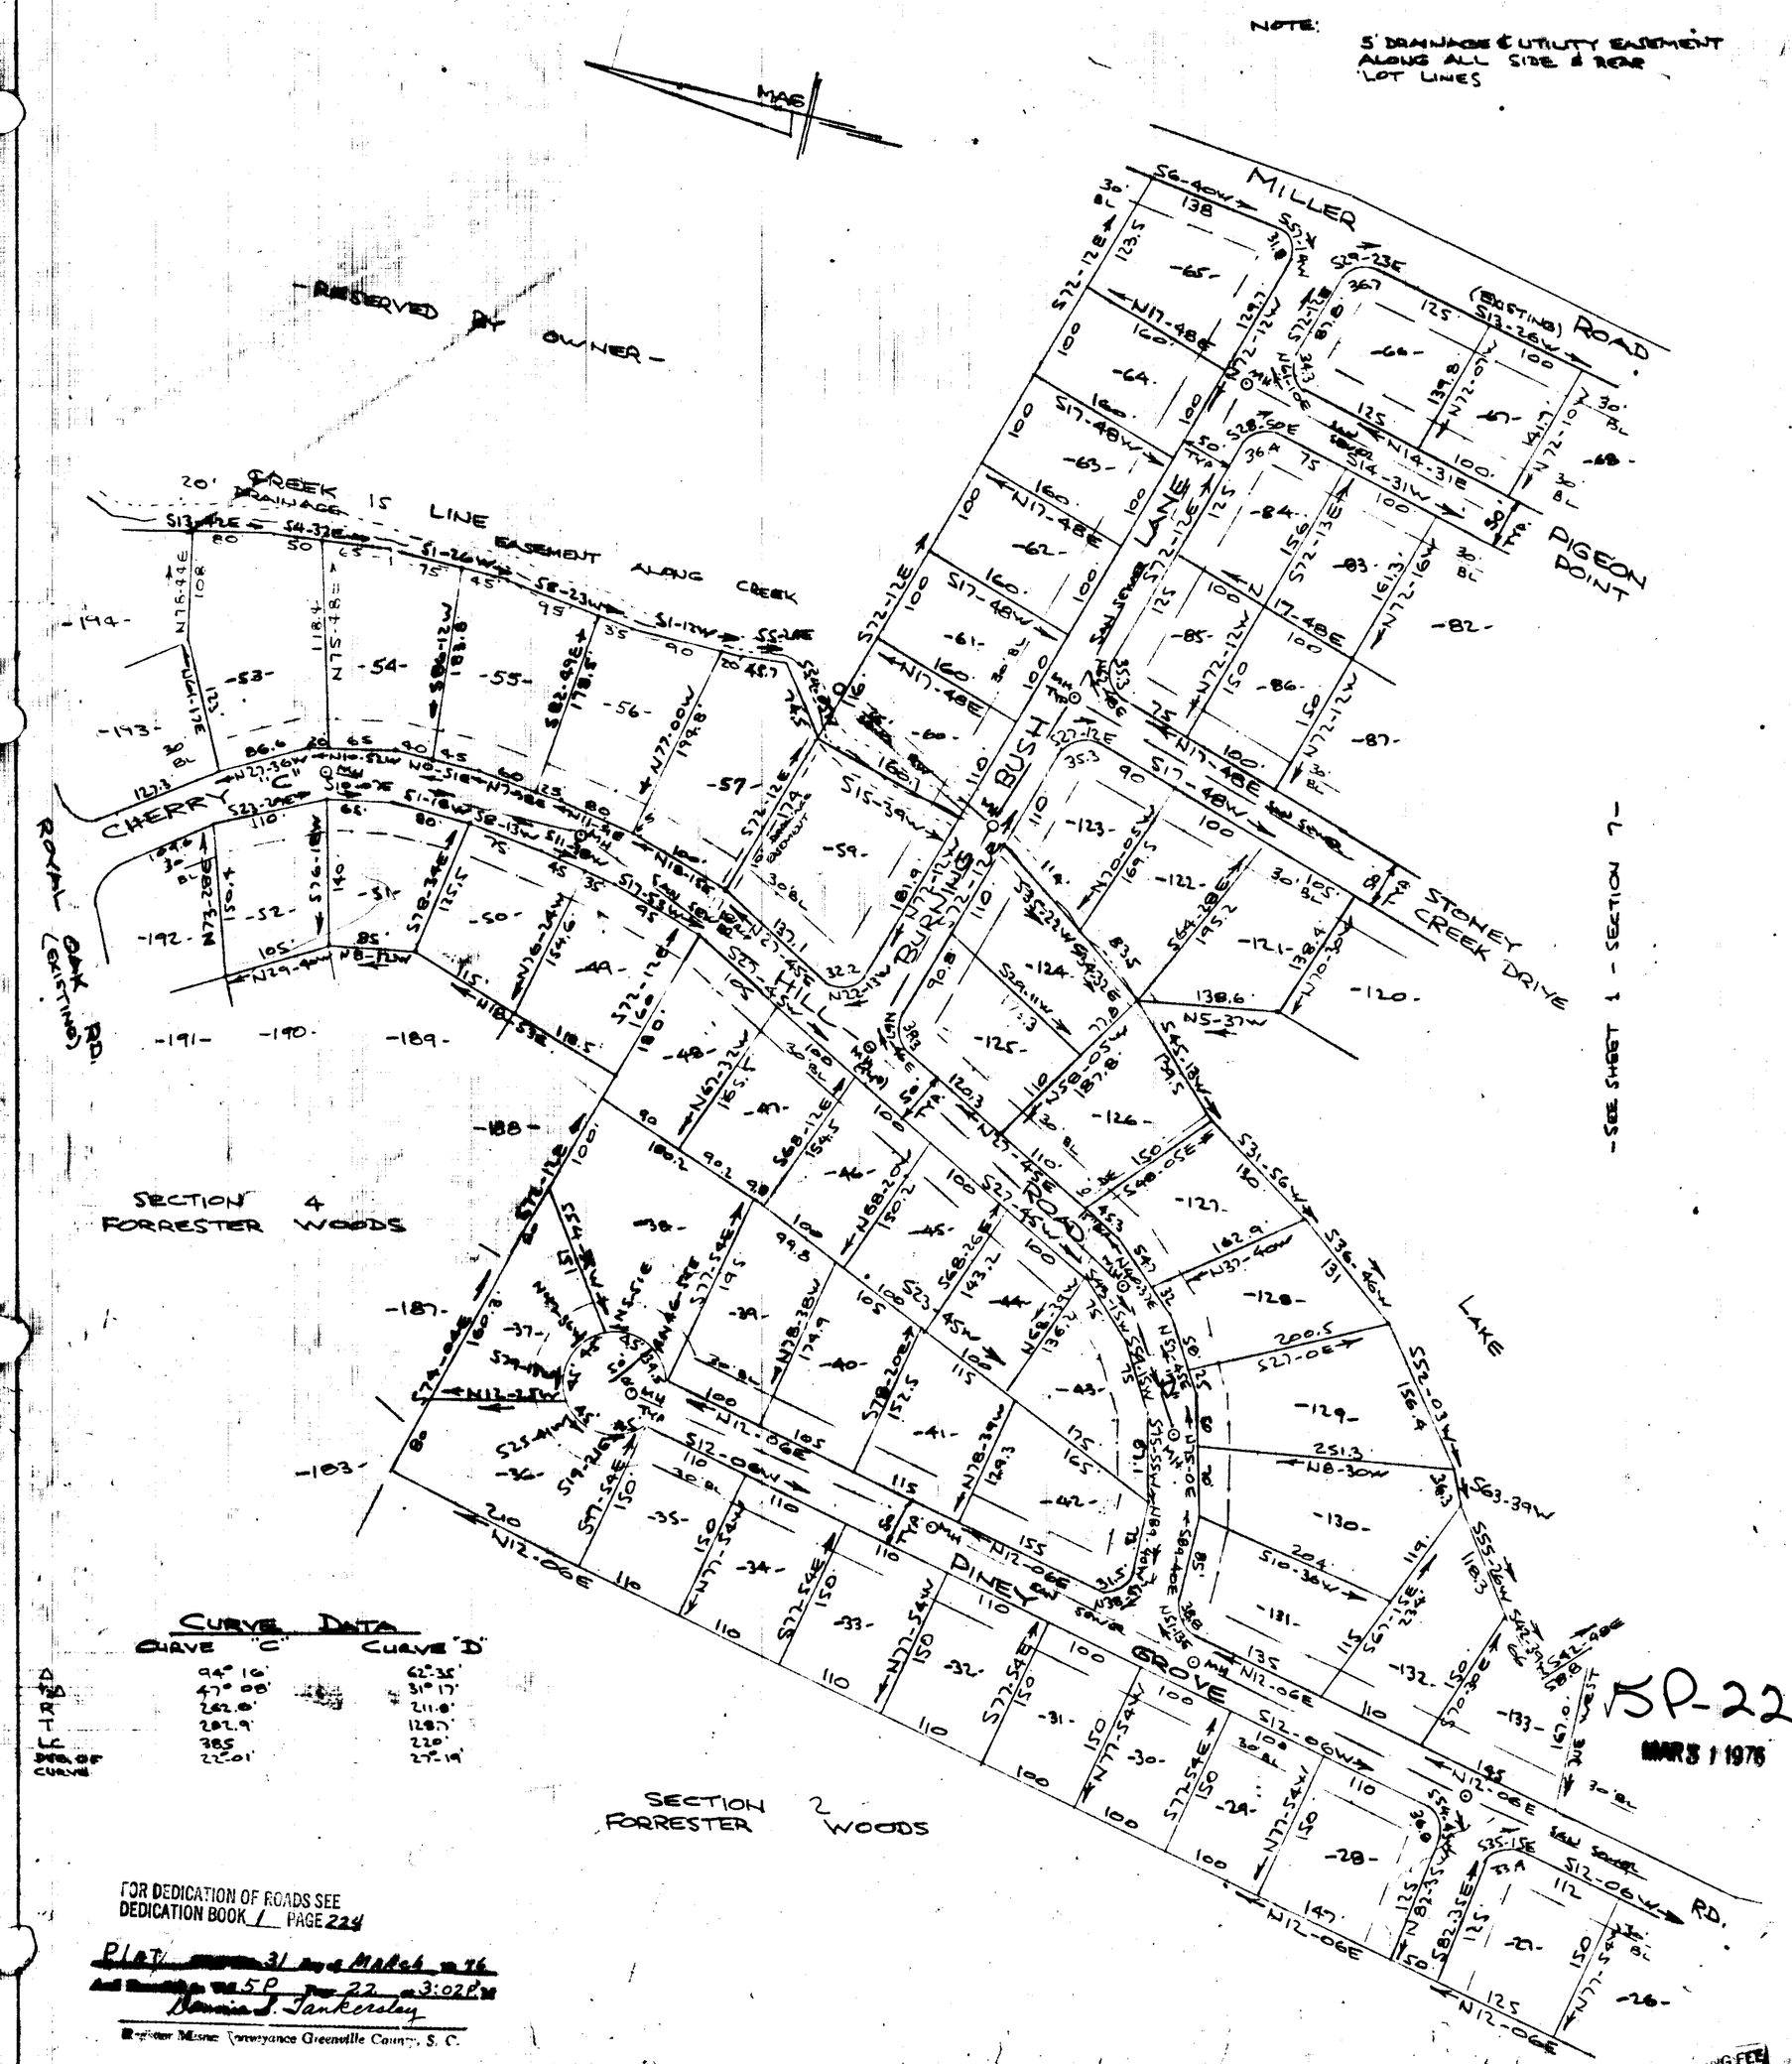

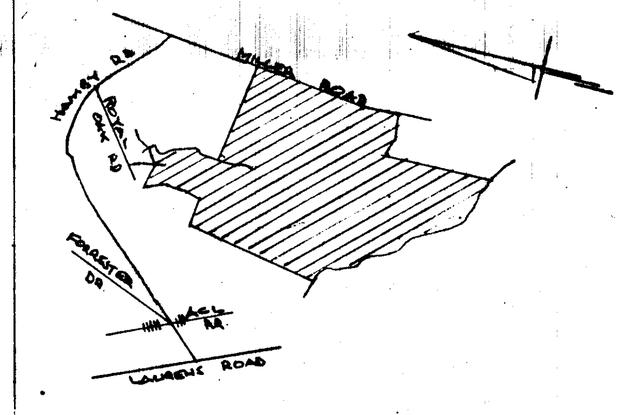

FINAL PLAT

CERTIFICATE OF OWNERSHIP AND DEDICATION

"The undersigned hereby acknowledge that I am (we are) the owner(s) of the property shown and described hereon and that I (we) hereby adopt this plan of subdivision with my (our) free consent and that I (we) establish the minimum building restriction lines, and hereby dedicate to public use as roads, streets, and easements, forever all areas so shown or indicated on said plat.

___/___/___ Signed W. D. Yarborough

___/___/___ Signed _____

___/___/___ Signed _____

___/___/___ Signed _____

CERTIFICATE OF ACCURACY

"I, _____, certify that this plat was (drawn by me) (drawn under my supervision) (an actual survey made under my supervision) from (an actual survey made by me) (deed description recorded in Book _____, Page _____, Book _____, Page _____, etc.) (other); that the error of closure as calculated by latitudes and departures is 1 : 3600, that the boundaries not surveyed are shown as broken lines plotted from information found in Book _____, Page _____; that this plat was prepared in accordance with the Greenville County Subdivision Regulations as adopted.

5-12-75 R. B. Bruce
DATE LICENSED ENGINEER OR REGISTERED SURVEYOR

S. C. Registration No. 1952

CERTIFICATE OF APPROVAL FOR RECORDING

"I hereby certify that the subdivision plat shown hereon has been found to comply with the Subdivision Regulations for Greenville County, with the exception of such variances, if any, as are noted in the minutes of the Greenville County Planning Commission of Greenville County, South Carolina, and that it has been approved for recording in the office of the County Engineer or Mesne Conveyance."

3-26-76 J. Coleman Thomas
DATE DIRECTOR OF PLANNING
GREENVILLE COUNTY PLANNING COMMISSION

MINOR SUBDIVISION

FILE NUMBER

74-138 25005

SECTION 7
FORRESTER WOODS
SHEET 2 OF 2

W. D. YARBOROUGH — OWNER
R. B. BRUCE — SURVEYOR

NO. OF ACRES: 75.9 TOT. MILES OF NEW ROAD: 1.7 TOTAL

NO. OF LOTS: 57 (122 TOT) DATE: 12 FEB 1976

SCALE: 1" = 100'

100 50 0 100 200 300