MICROFILMED

FILED
GREENVILLE CO. S.C.
SEP 3 2 29 PM '82
DONNIE S. TANKERSLEY
R.M.C

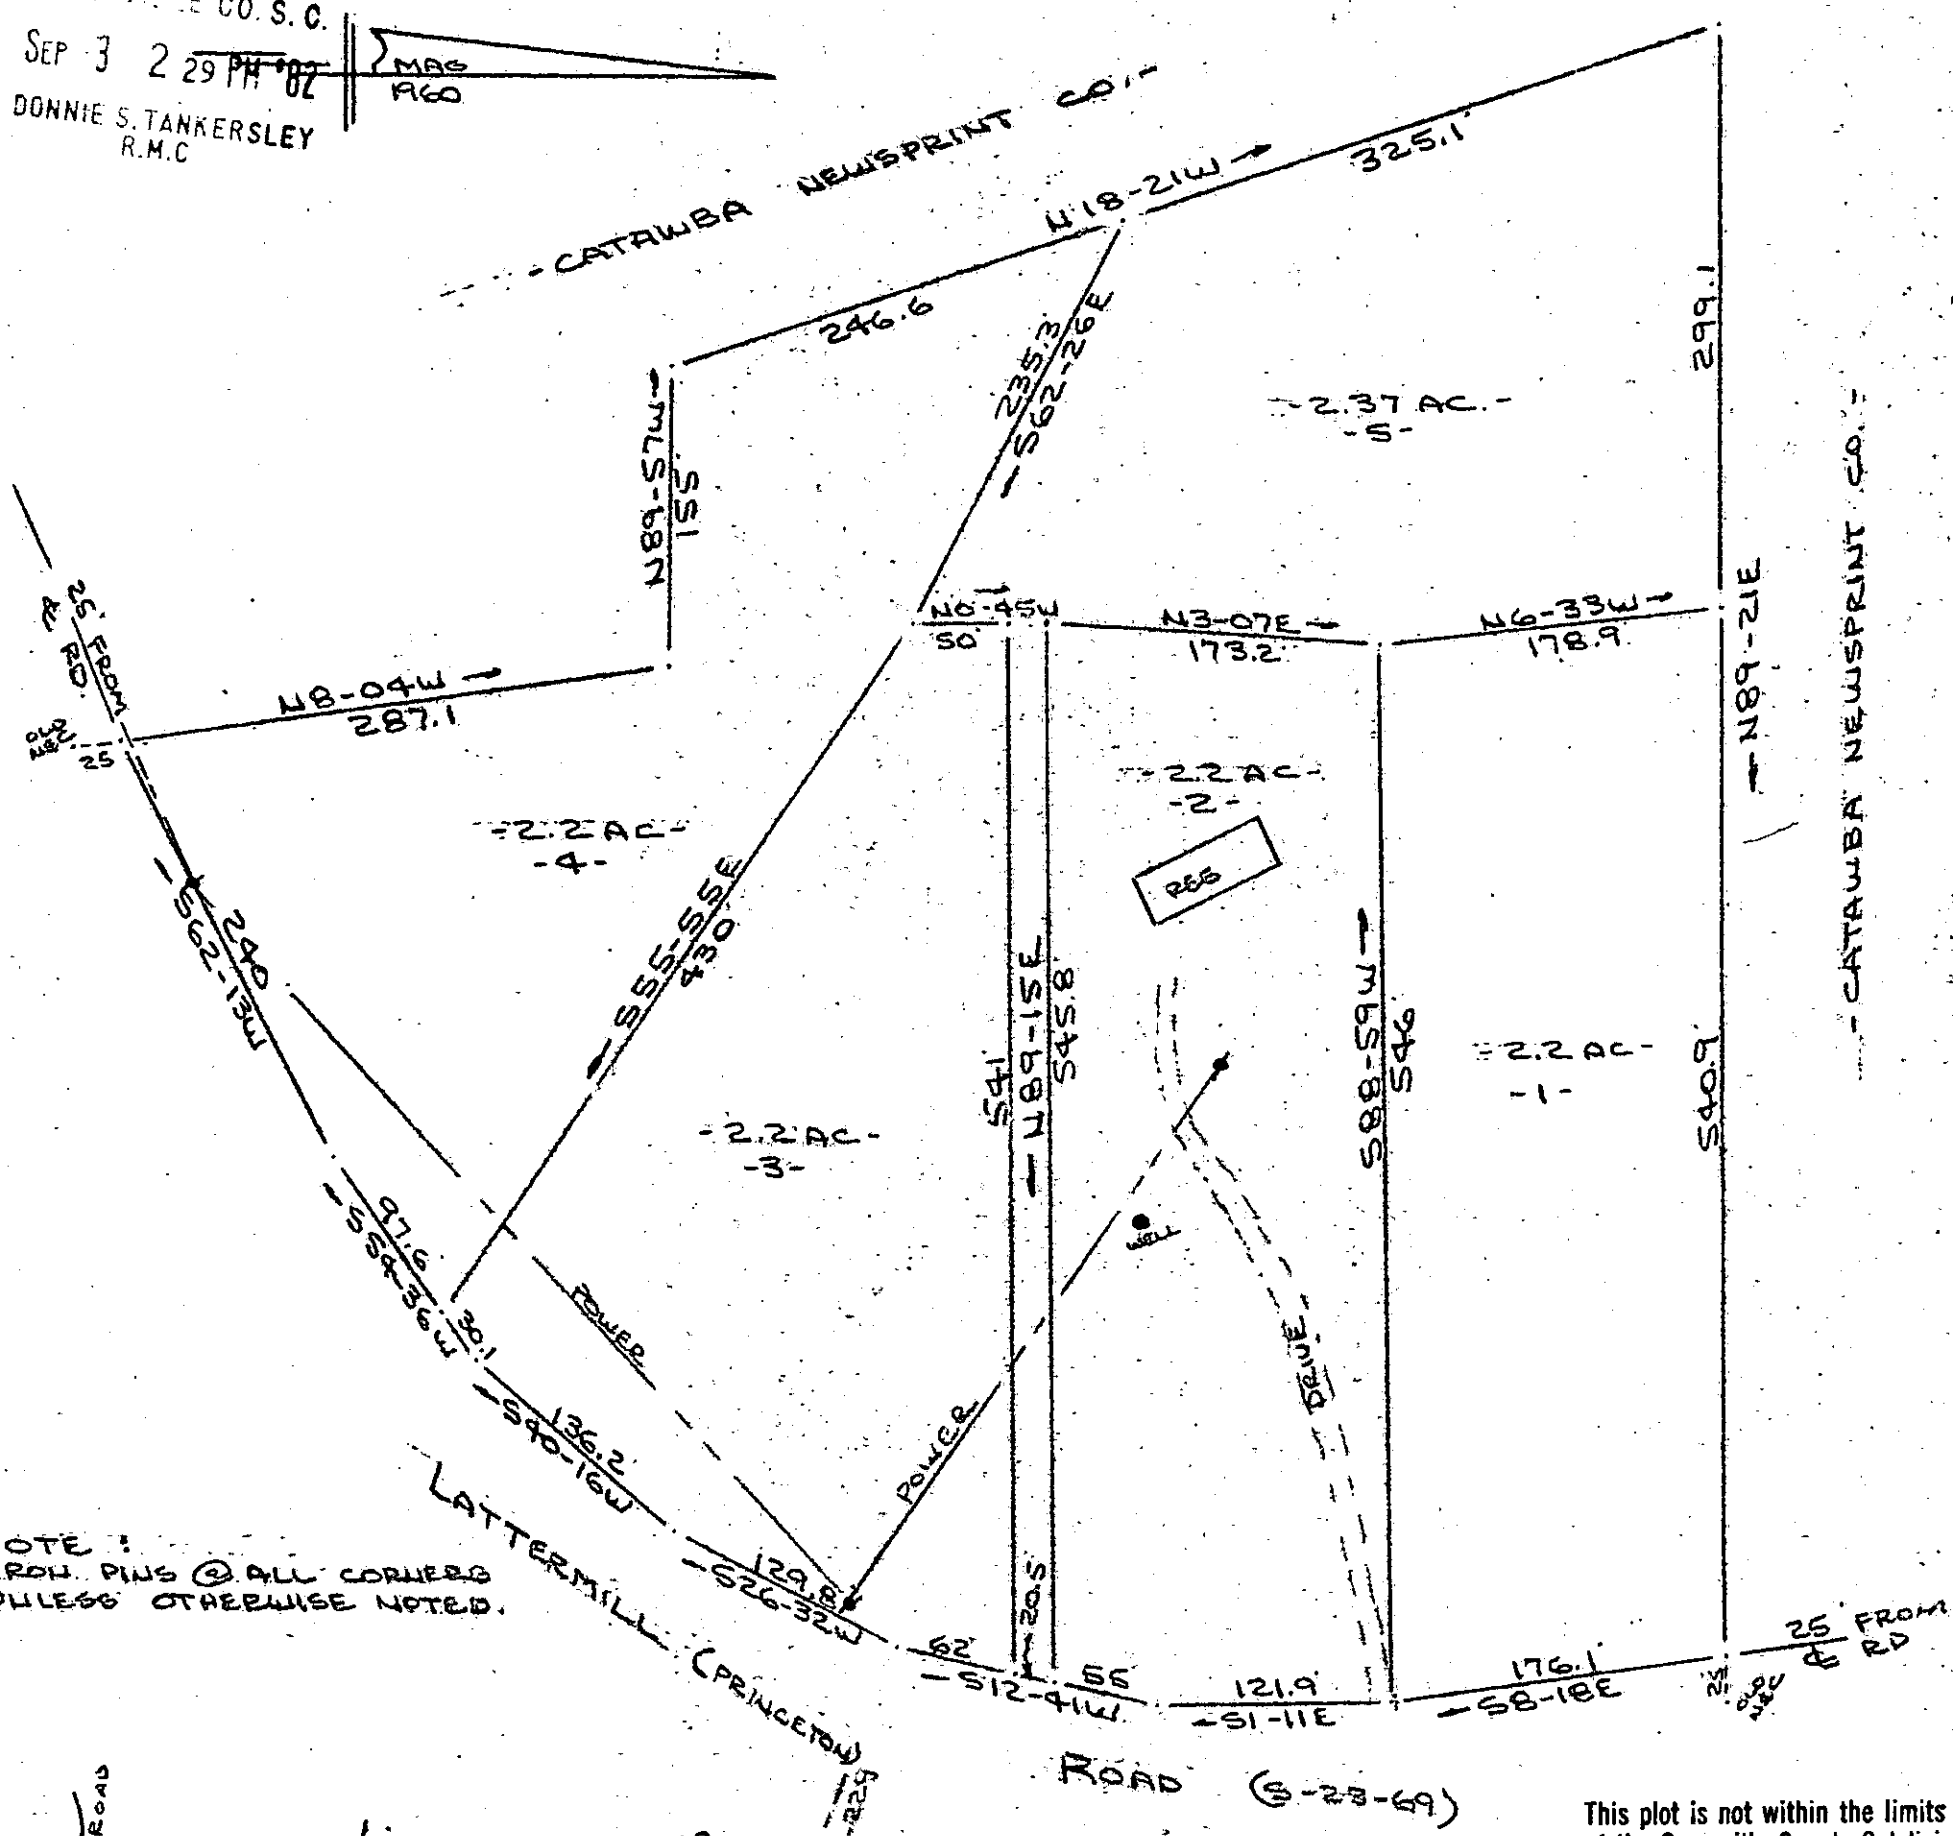

NOTE:
IRON PINS @ ALL CORNERS
UNLESS OTHERWISE NOTED.

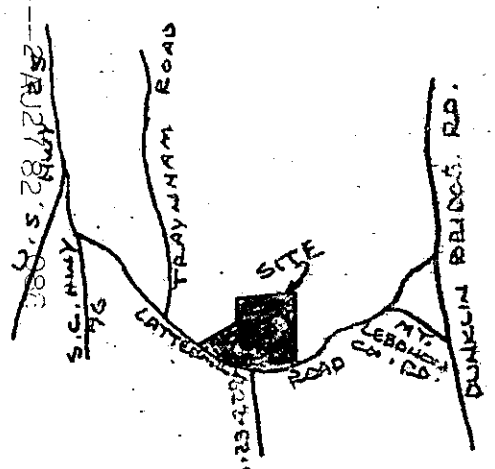

LOCATION MAP
NO SCALE

SEP 3 1982

9-D-71

This plot is not within the limits of the Greenville County Subdivision Regulation Jurisdiction and therefore recordation approval by the Greenville County Planning Commission is not required.

9-3-82 F. J. Forbes
Greenville County Planning Commission

SURVEY FOR
CLARA MAE BAILEY ESTATE
GREENVILLE COUNTY S.C.
SCALE: 1"=100 21 JUNE 1982

100 50 0 100

I Certify That The Ratio Of Precision Of The Field Survey Is 1/2500 As Shown Hereon And That The Area Determined By D.M.D. Method Of Area Calculations.

R. B. Bruce

5659

CAROLINA SURVEYING CO
112 MANLY ST.
GREENVILLE, S.C.

243/32

572.1-1-6