GREENVILLE CO. S.C.
APR 27 11 22 AM '83
DONNIE S. TANKERSLEY
R.M.C.

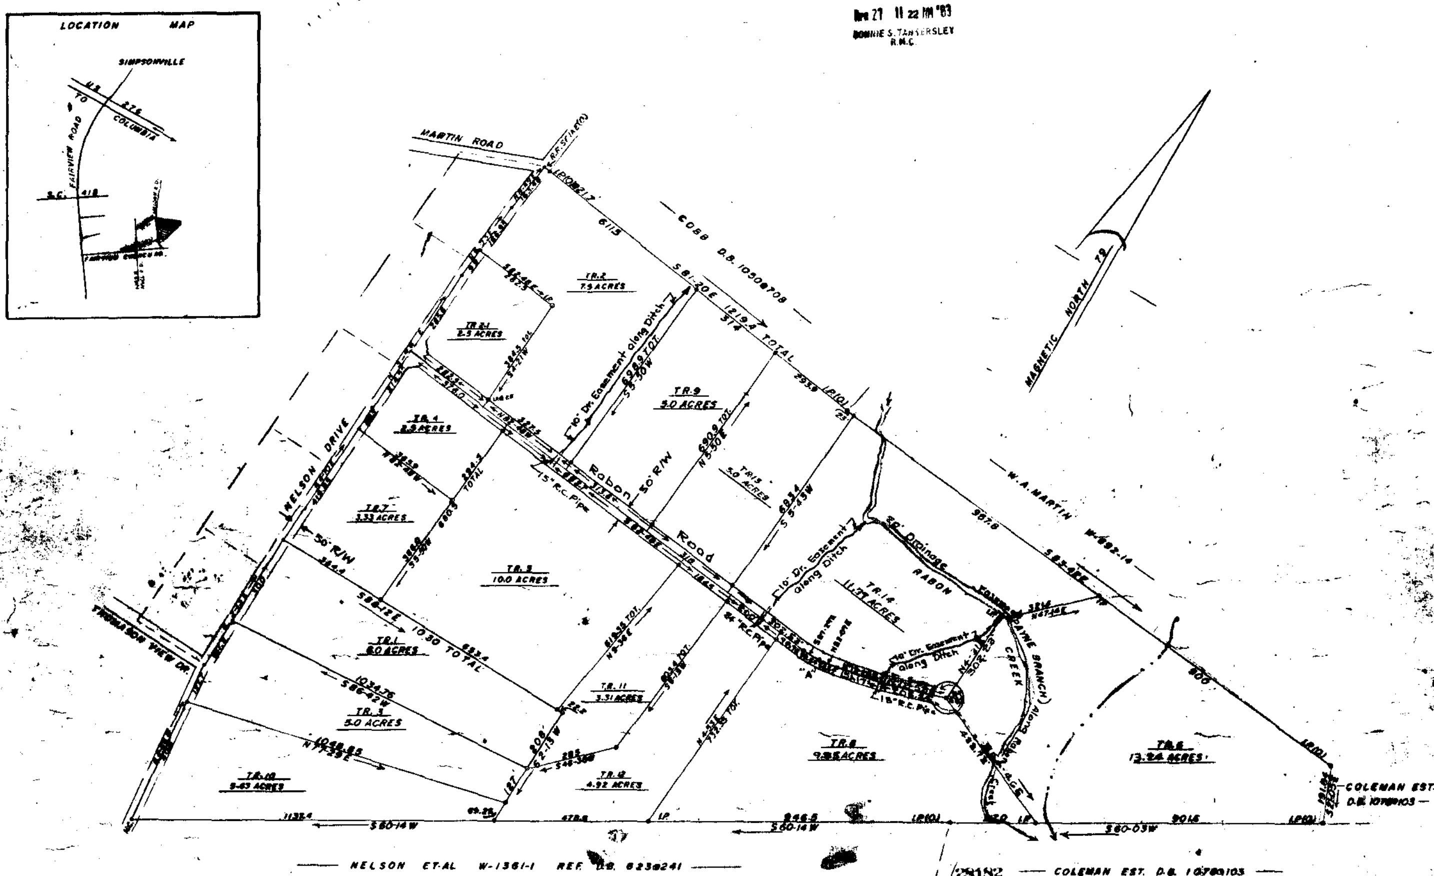

28182

9F-71

Error of closure exceeds 1/2200

Plat Filed This 27th day of April 1983
And Recorded in Vol. 9-F Page 71 at 11:22 A.M.
Donnie S. Tankersley
Register Mesne Conveyance Greenville County, S. C.

This plat is not within the limits of the Greenville County Subdivision Regulation Jurisdiction and therefore recordation approval by the Greenville County Planning Commission is not required.
4-27-83 Stephen W. Tanner
Greenville County Planning Commission

VIRGINA T. WHITMIRE
GREENVILLE COUNTY TREASURER
FEE EXEMPT
COUNTY DEPARTMENT

APR 27 1983

Curve "A"
Δ=18°44'
D=16°00'
T=59.07'
L=117.08'
R=358.1'

RABON VALLEY ACRES

Scale 1"=200'
Date NOV. 16, 1979
T.H.W. JR.
Revised 5-1-80
FOUNTAIN INN S.C. GREENVILLE CO.
T. H. Walker Jr., 306 Maple Dr. Mauldin, S.C.

Note: Tracts No. 6, 8 & 14 revised April 28, 1981. Tracts No. 8 & 14 revised April 10, 1982. Iron Pins at all corners.