1825.

FILED
GREENVILLE CO. S.C.
SEP 28 12 32 PM '82
DONNIE S. TANKERSLEY
R.M.C.

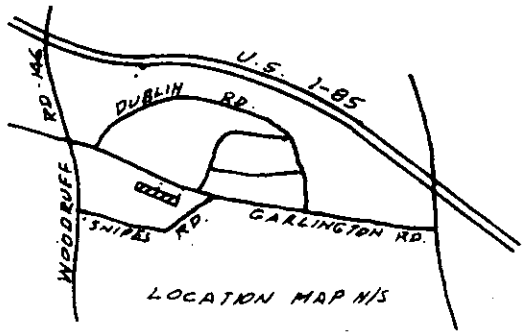

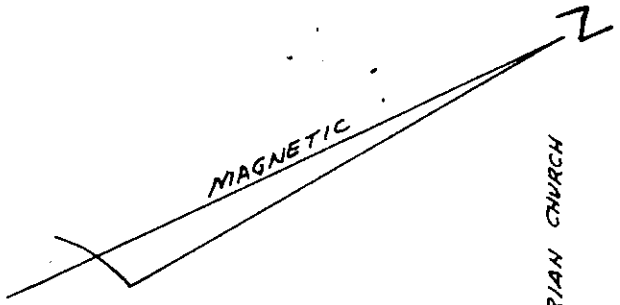

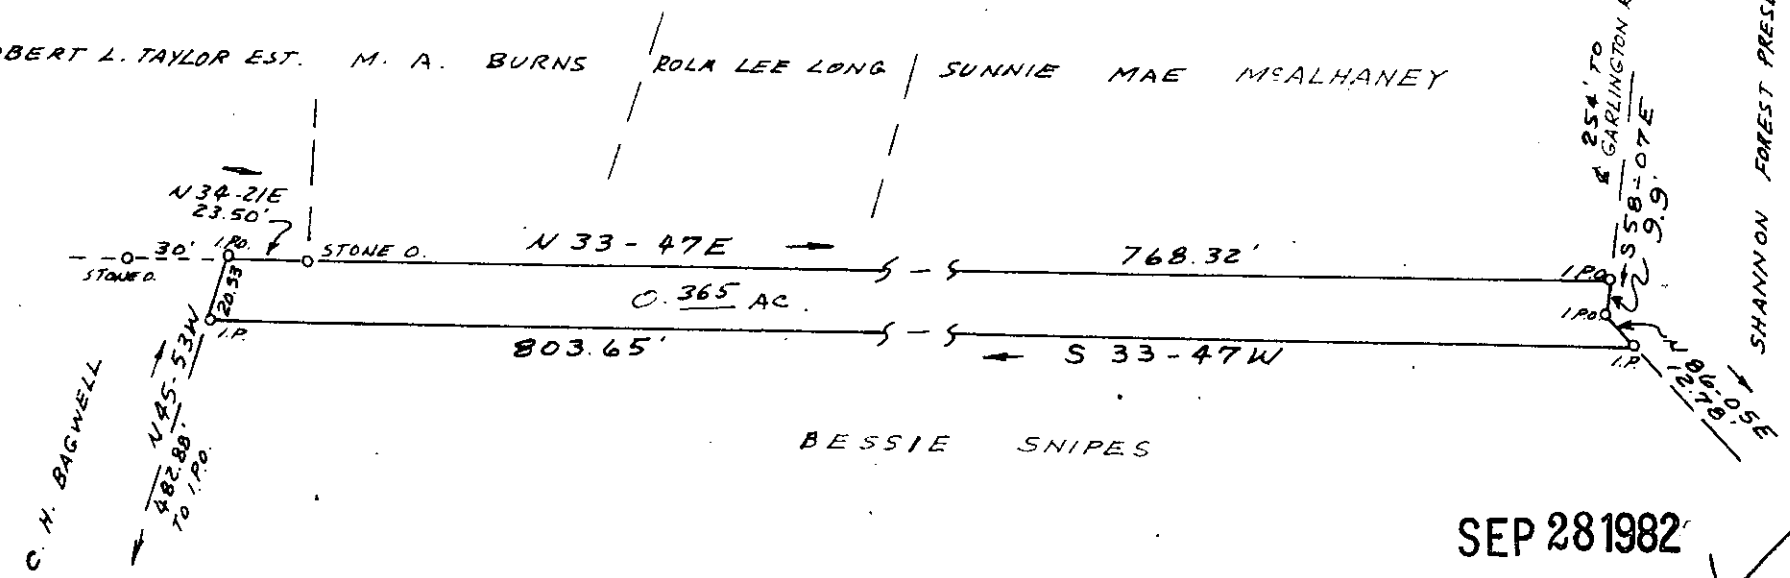

SEP 28 1982

9-G. 28

SURVEY FOR

JIMMIE L. McALHANEY

7639

NEAR GREENVILLE S.C.

SCALE 1" = 60' JULY 19, 1982

100 50 0 100 200

I CERTIFY THAT THE RATIO OF PRECISION OF THE FIELD SURVEY IS 1/10,000 AND AREA WAS COMPUTED BY DMD METHOD

SOUTH CAROLINA REGISTERED C. R. RIDDLE No. 1397 LAND SURVEYOR

C. R. Riddle

RLS #1397 Greenville, S.C.

MICROFILMED

2 SE28 82 625

3.00CI