FILED
GREENVILLE CO. S.C.
Dec 1 1 48 PM '82
DONNIE S. TANKERSLEY
R.M.C

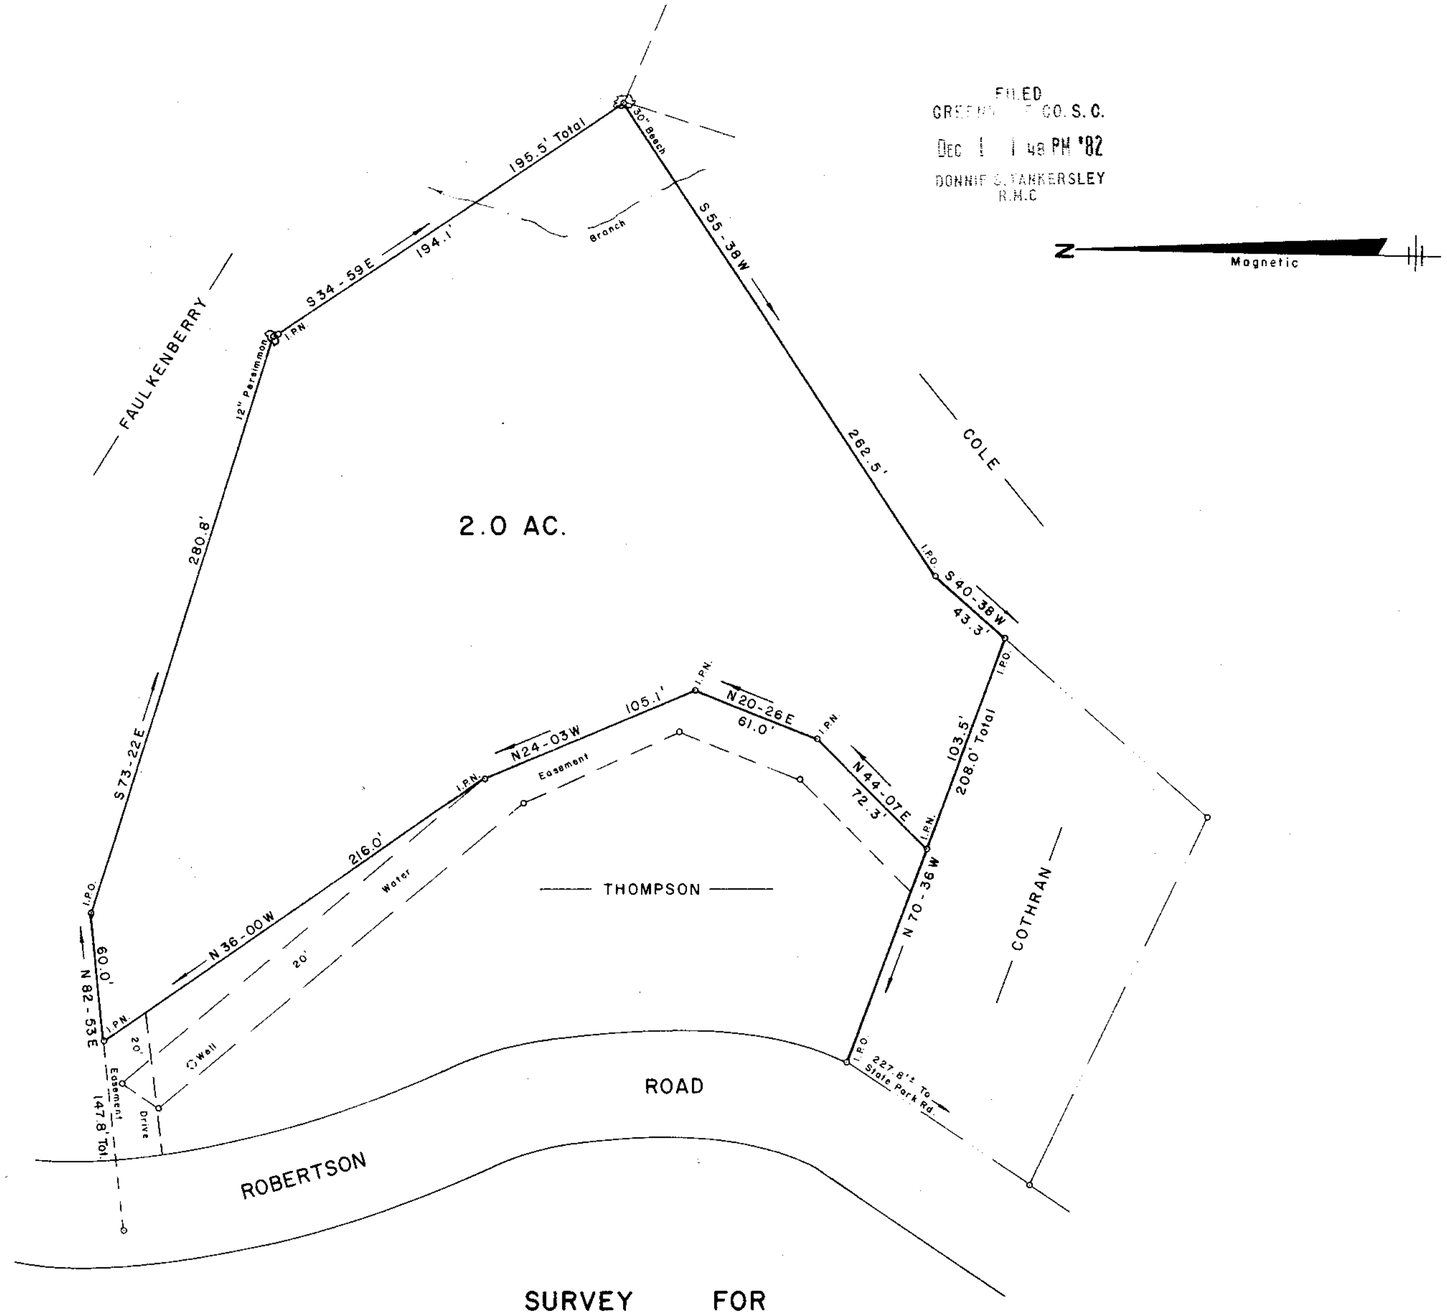

SURVEY FOR

BILLY J. COTHRAN

NEAR TRAVELERS REST GREENVILLE COUNTY

SOUTH CAROLINA

NOVEMBER 20, 1982

I Hereby Certify That The Ratio Of Precision Of The Field Survey Is 1/5000 As Shown Hereon And The Area Was Determined By D. M. D. Method

Jeffery M. Plumblee R.L.S. No. 7881

50 25 0 50 100
Scale 1" = 50'

13287

DEC 1 1982

9-J-4

SOUTH CAROLINA REGISTERED LAND SURVEYOR

JEFFERY M. PLUMBLEE, INC.
LAND SURVEYING

P. O. BOX 288
TRAVELERS REST, S. C. 29690 (803) 834-4426

500.2 - 1 - 23.1

F.B. 9

SCTC -----2 DE 1 82 566 5.00CT

MICROFILMED