"THIS PLAT TO BE RECORDED IN THE R.M.C. OFFICE."

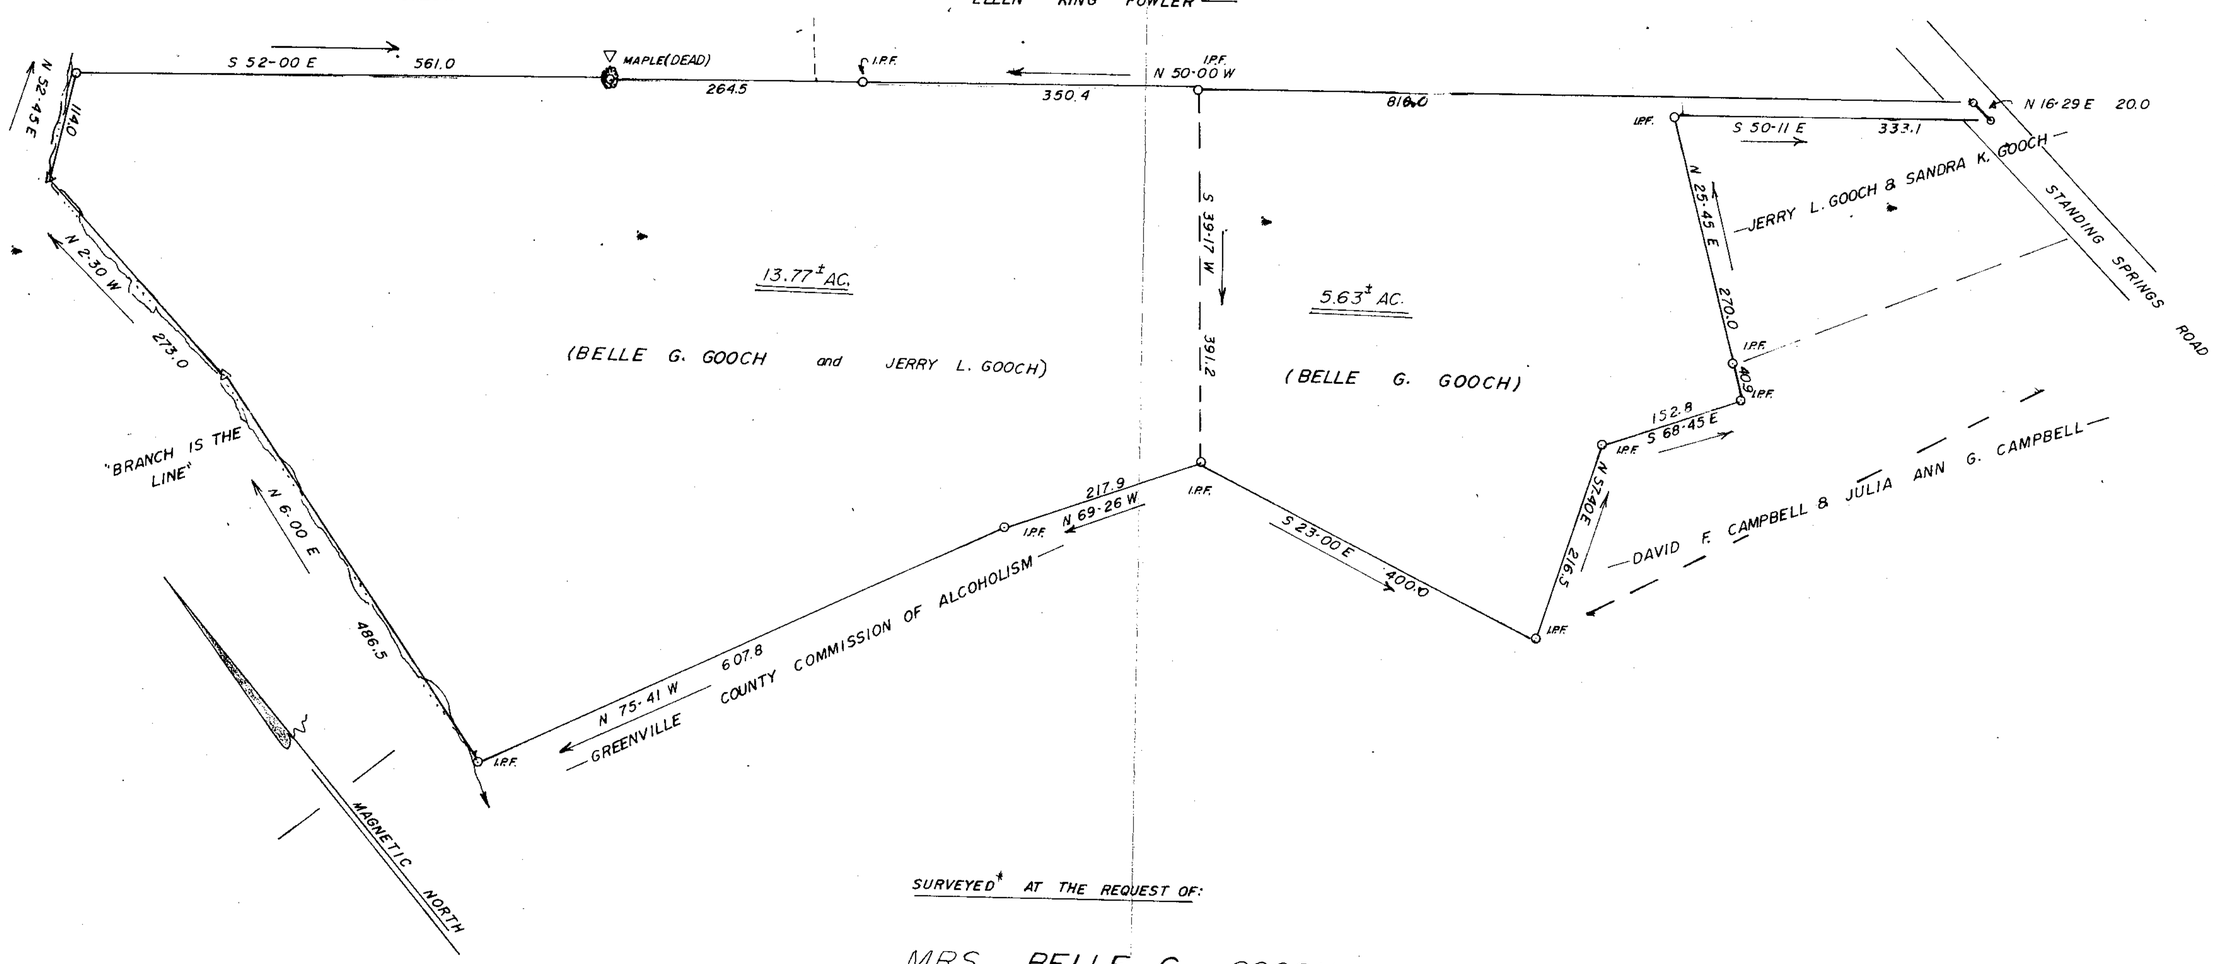

SURVEYED* AT THE REQUEST OF:

MRS. BELLE G. GOOCH

AUSTIN TOWNSHIP GREENVILLE COUNTY · SOUTH CAROLINA

OCTOBER 30, 1982

SCALE: 1" = 100'

J. L. MONTGOMERY, III,
P. L. S.

J. L. MONTGOMERY, III
Registered Professional Surveyor
NORTH MAPLE STREET
SIMPSONVILLE, S.C. 29681

FILED
GREENVILLE CO. S. C.
Dec 9 1 47 PM '82
DONNIE S. TANKERSLEY
R.M.C.

LOCATION MAP

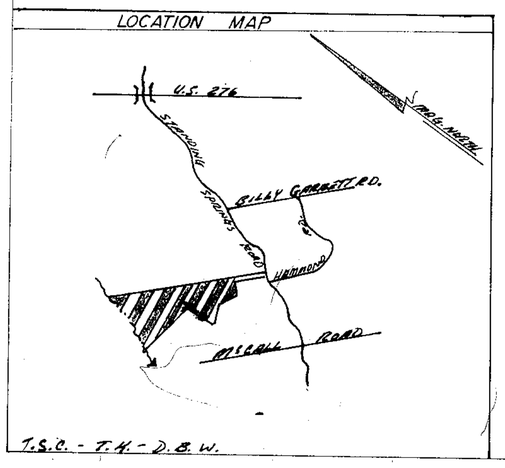

T.S.C. - T.H. - D.B.W.

"THIS IS TO CERTIFY THAT THE ERROR OF CLOSURE OF THIS SURVEY IS 1 IN _____, AND THE ACREAGE HAS BEEN DETERMINED BY THE D.M.D. METHOD."

14015

DEC 9 1982

9-J-11

*COMPILED FROM THE FOLLOWING PLATS:

11-20-80: "DAVID F. and JULIA ANN CAMPBELL," J. L. MONTGOMERY, III, R.L.S.
1-6-62: "J. L. GOOCH", CAROLINA ENG. & SURVEYING CO.
6-19-64: " " " " " " "
3-30-68: "JERRY L. & SANDRA K. GOOCH", T. H. WALKER, R.L.S.

SOUTH CAROLINA REGISTERED LAND SURVEYOR NO. 4552 JOSEPH LAONARD MONTGOMERY

MICROFILMED

500 8 10381001