MICROFILMED

FILED
GREENVILLE CO. S. C.
DEC 14 4 16 PM '82
DONNIE S. TANKERSLEY
R.M.C

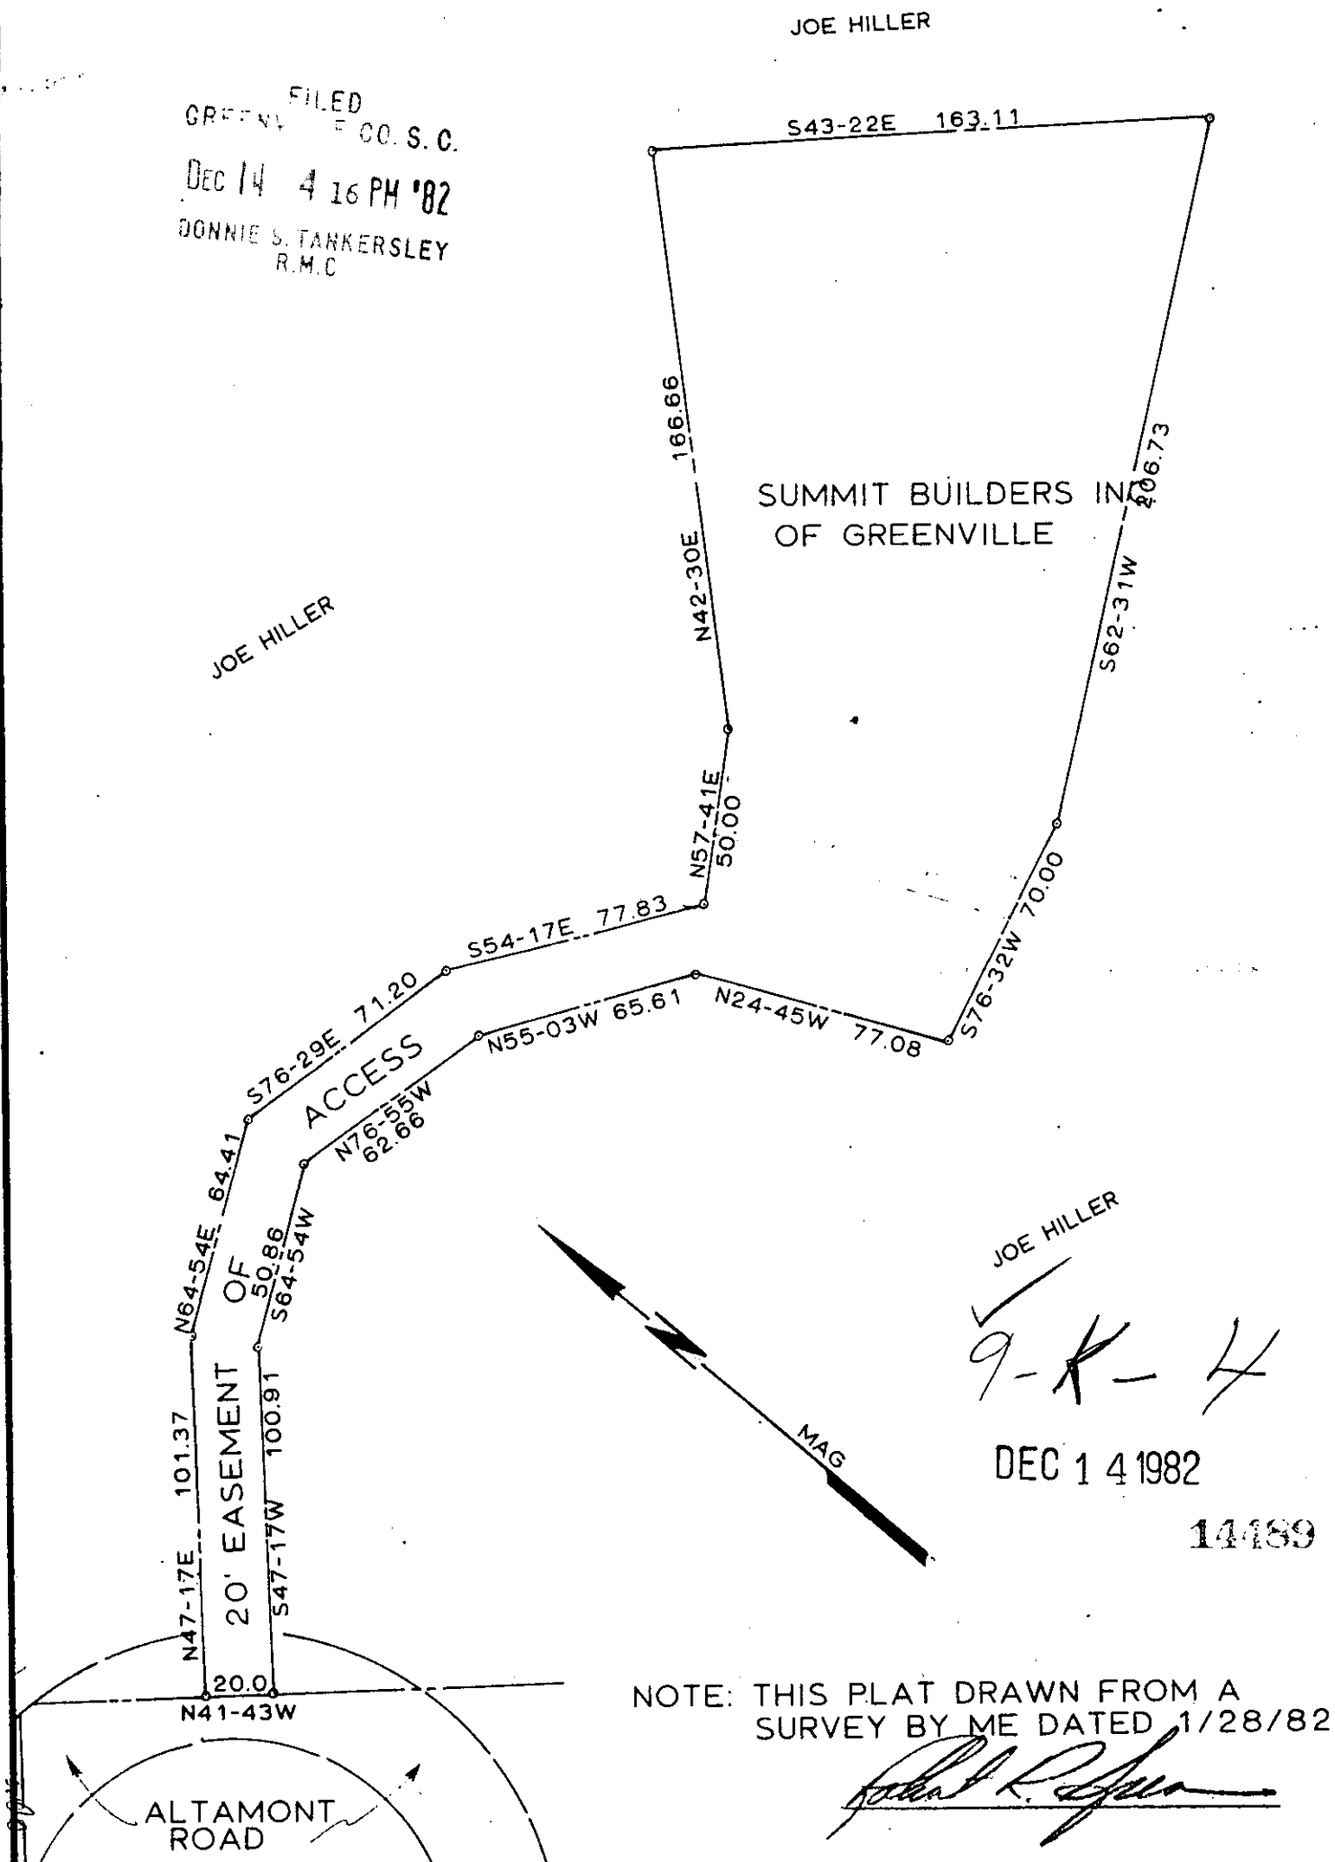


NOTE: THIS PLAT DRAWN FROM A SURVEY BY ME DATED 1/28/82

PROPERTY SUBJECT TO ANY AND ALL RIGHTS-OF-WAY AND EASEMENTS OF RECORD.

| TITLE | LEGEND | SEAL |
|---|---|---|
| SUMMIT BUILDERS INC. OF GREENVILLE | IRON PIN (OLD)<br>IRON PIN (NEW)<br>NAIL & CAP<br>AS NOTED<br>GRAPHIC SCALE 25 0 50 | SOUTH CAROLINA REGISTERED NO. 3615 LAND SURVEYOR ROBERT R. SPEARMAN |

| STATE | COUNTY | |
|---|---|---|
| SOUTH CAROLINA | GREENVILLE | |
| SCALE | DATE | REF. NO. |
| 1"= 50' | 12/2/82 | |

ROBERT R. SPEARMAN
Registered Surveyor 3615
Post Office Box 6
Easley, South Carolina 29640
PH. 803-859-2309

N78951