FILED
GREENVILLE CO. S.C.
SEP 23 10 41 AM '83
DONNIE S. TANKERSLEY
R.M.C.

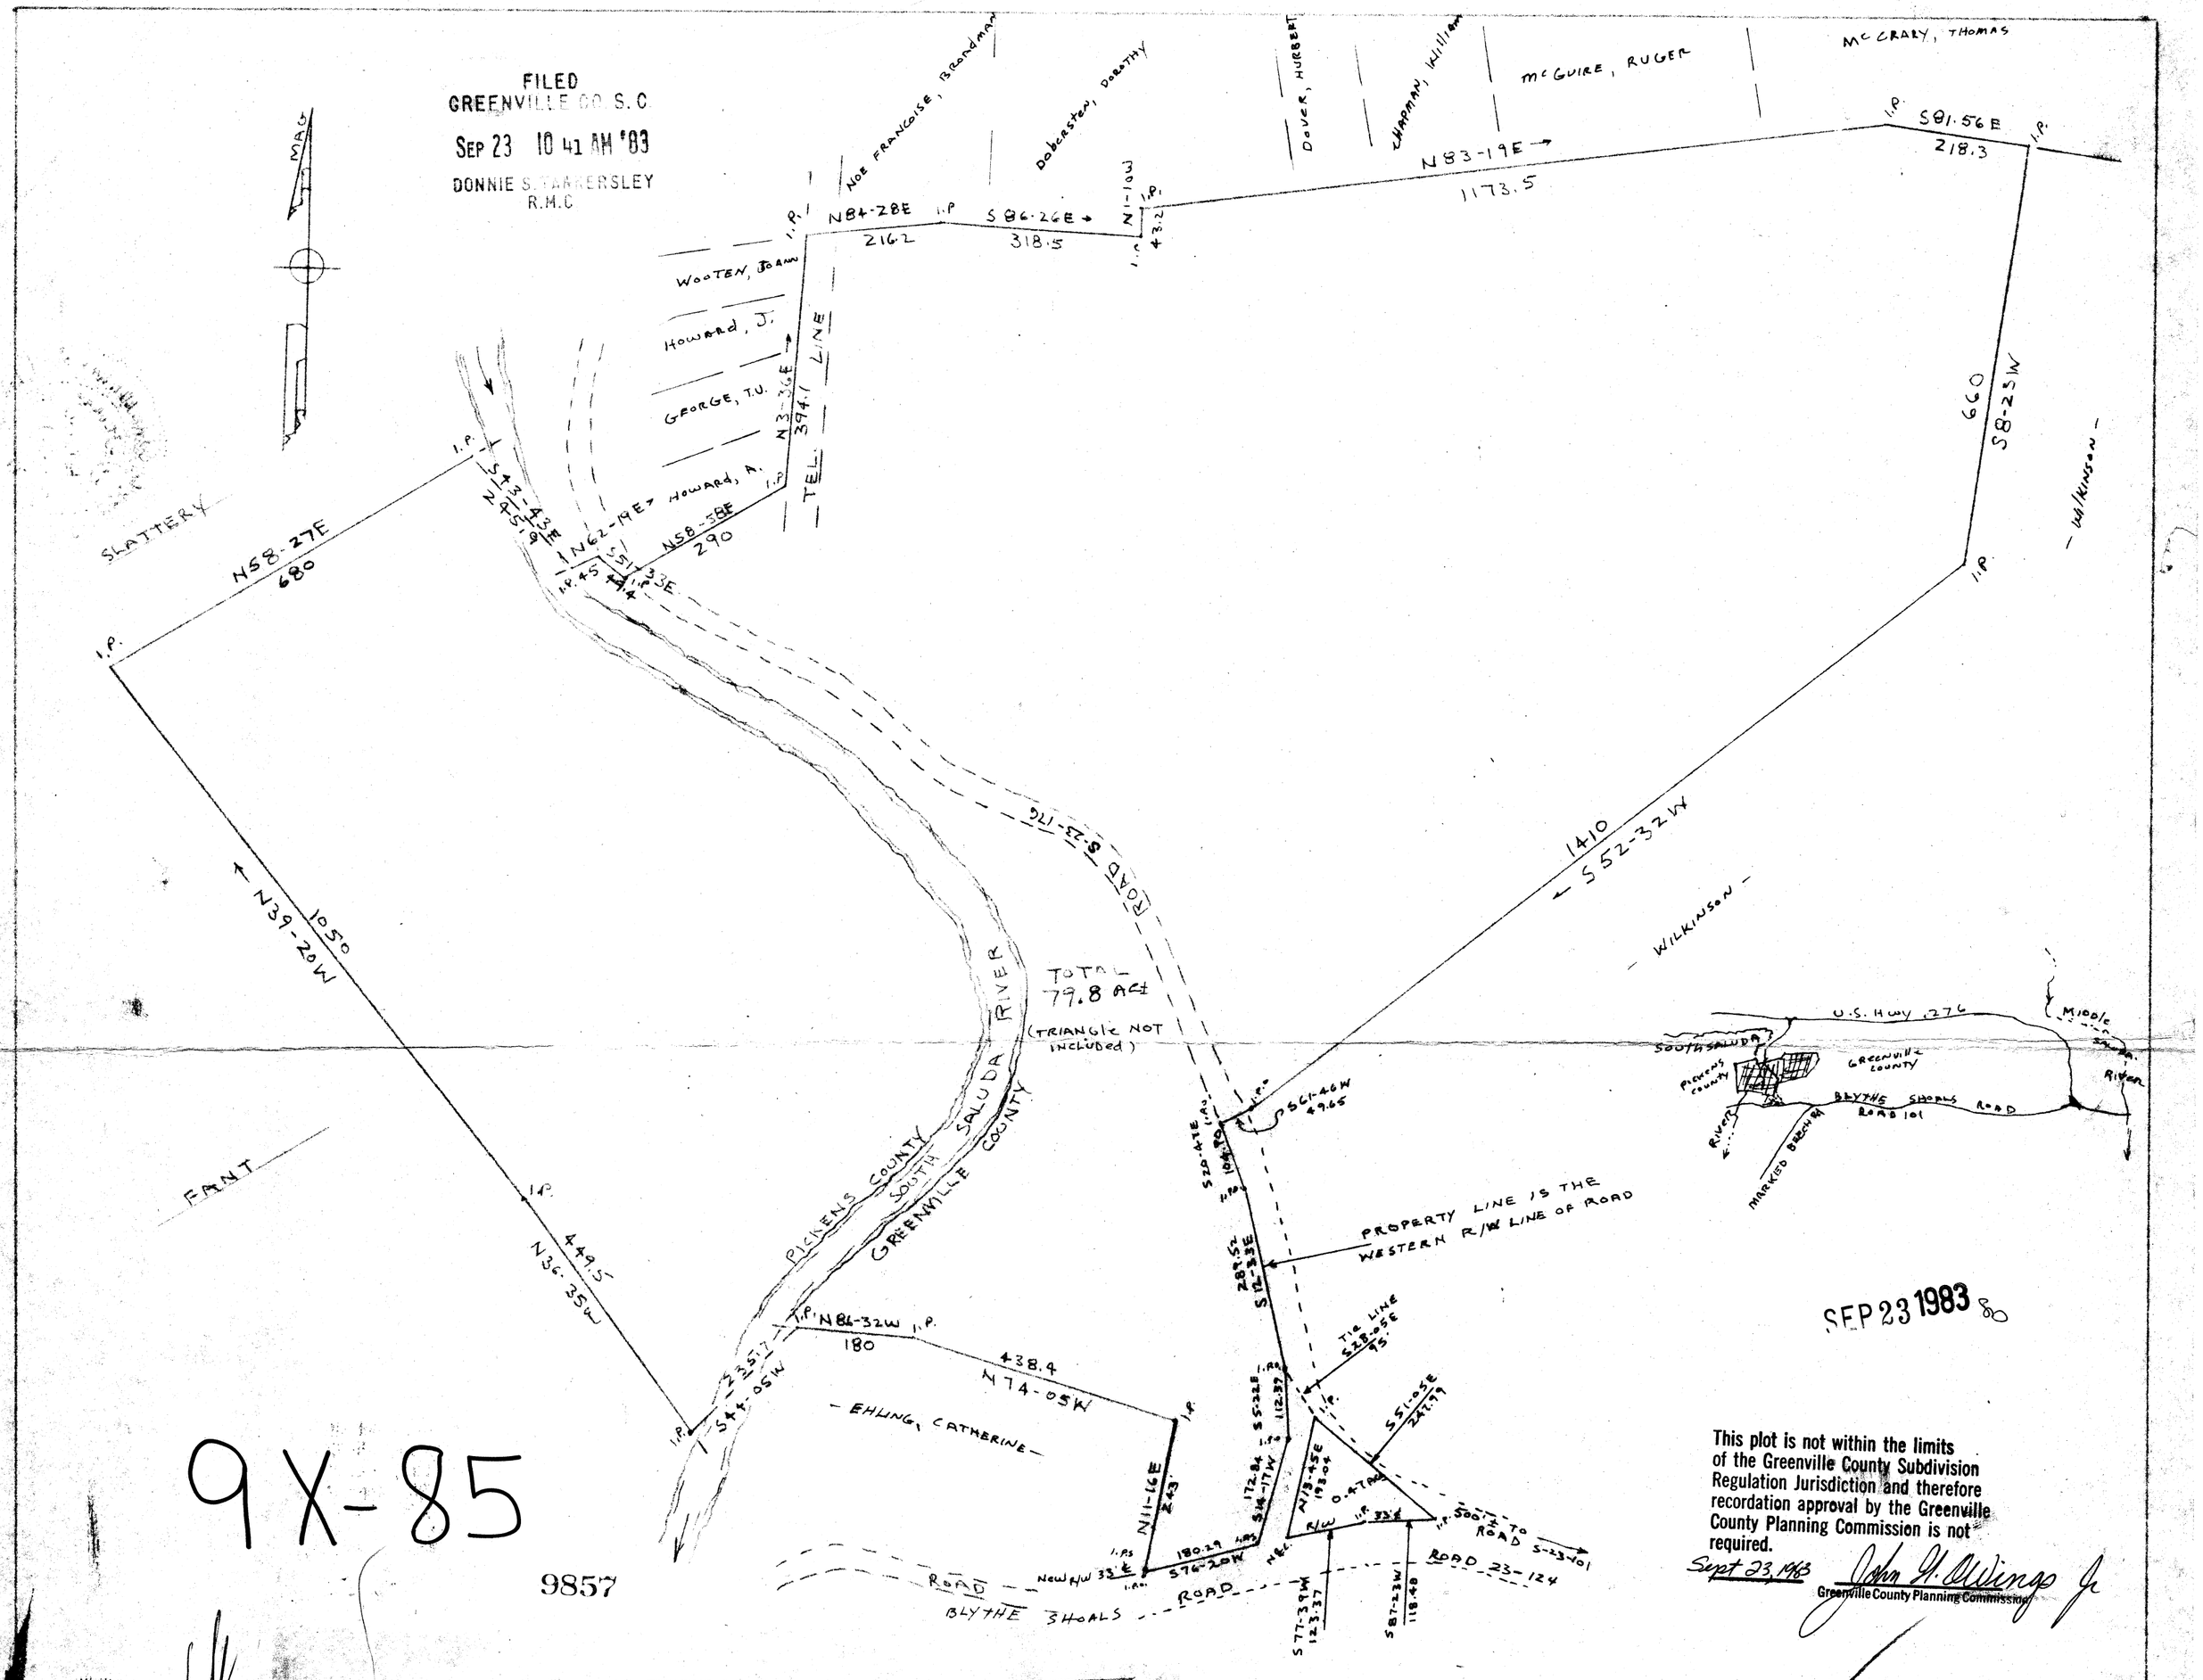

SEP 23 1983

This plot is not within the limits of the Greenville County Subdivision Regulation Jurisdiction and therefore recordation approval by the Greenville County Planning Commission is not required.

Sept 23, 1983 John H. Wingo Jr
Greenville County Planning Commission

9X-85

9857

"I hereby certify that on August 24, 1983 I resurveyed the property lines along the South end of Road 176 and the triangular parcel; according to a plat of property of Mrs. Rena Rice dated July 1939 and March 1940, recorded in plat book "X" on page 38 in the R.M.C. Office of Greenville County, and a plat of property "Sold to Parker School District" by Dalton & Neves dated March 1941 and July 1941; and that the property lines of this portion are as shown hereon, the new Right-of-Way of Road 176 having deducted from this portion."

Charles F. Webb, PLS

CHARLES E. WEBB REGISTERED LAND SURVEYOR NO. 1577 SOUTH CAROLINA

THIS PLAT FOR RECORDING

PLAT OF

CAMP HOLLIS

PROPERTY OF

FURMAN UNIVERSITY

AT BLYTHE SHOALS GREENVILLE & PICKENS COUNTYS S.C.

WEBB SURVEYING & MAPPING CO.

SCALE 1" = 200 APRIL 1970

PORTIONS-REVISED, UPDATED AND ADJUSTED AUGUST 1983
ADDITIONS & REVISIONS SEPT. 1983

200 100 0 200

BLK. BK. REF. 679.1-1-3
679.3-1-29

5.00CI

MICROFILMED

2-77