NOTE: TRACT NO. 1 TO BE CONSOLIDATED WITH TRACT A.
" NO 2 " " " " " B
" NO. 4 " " " " " C

MICROFILMED

FILED
GREENVILLE CO. S.C.
MAY 8 2 52 PM '84
DONNIE S. TANKERSLEY
R.M.C.

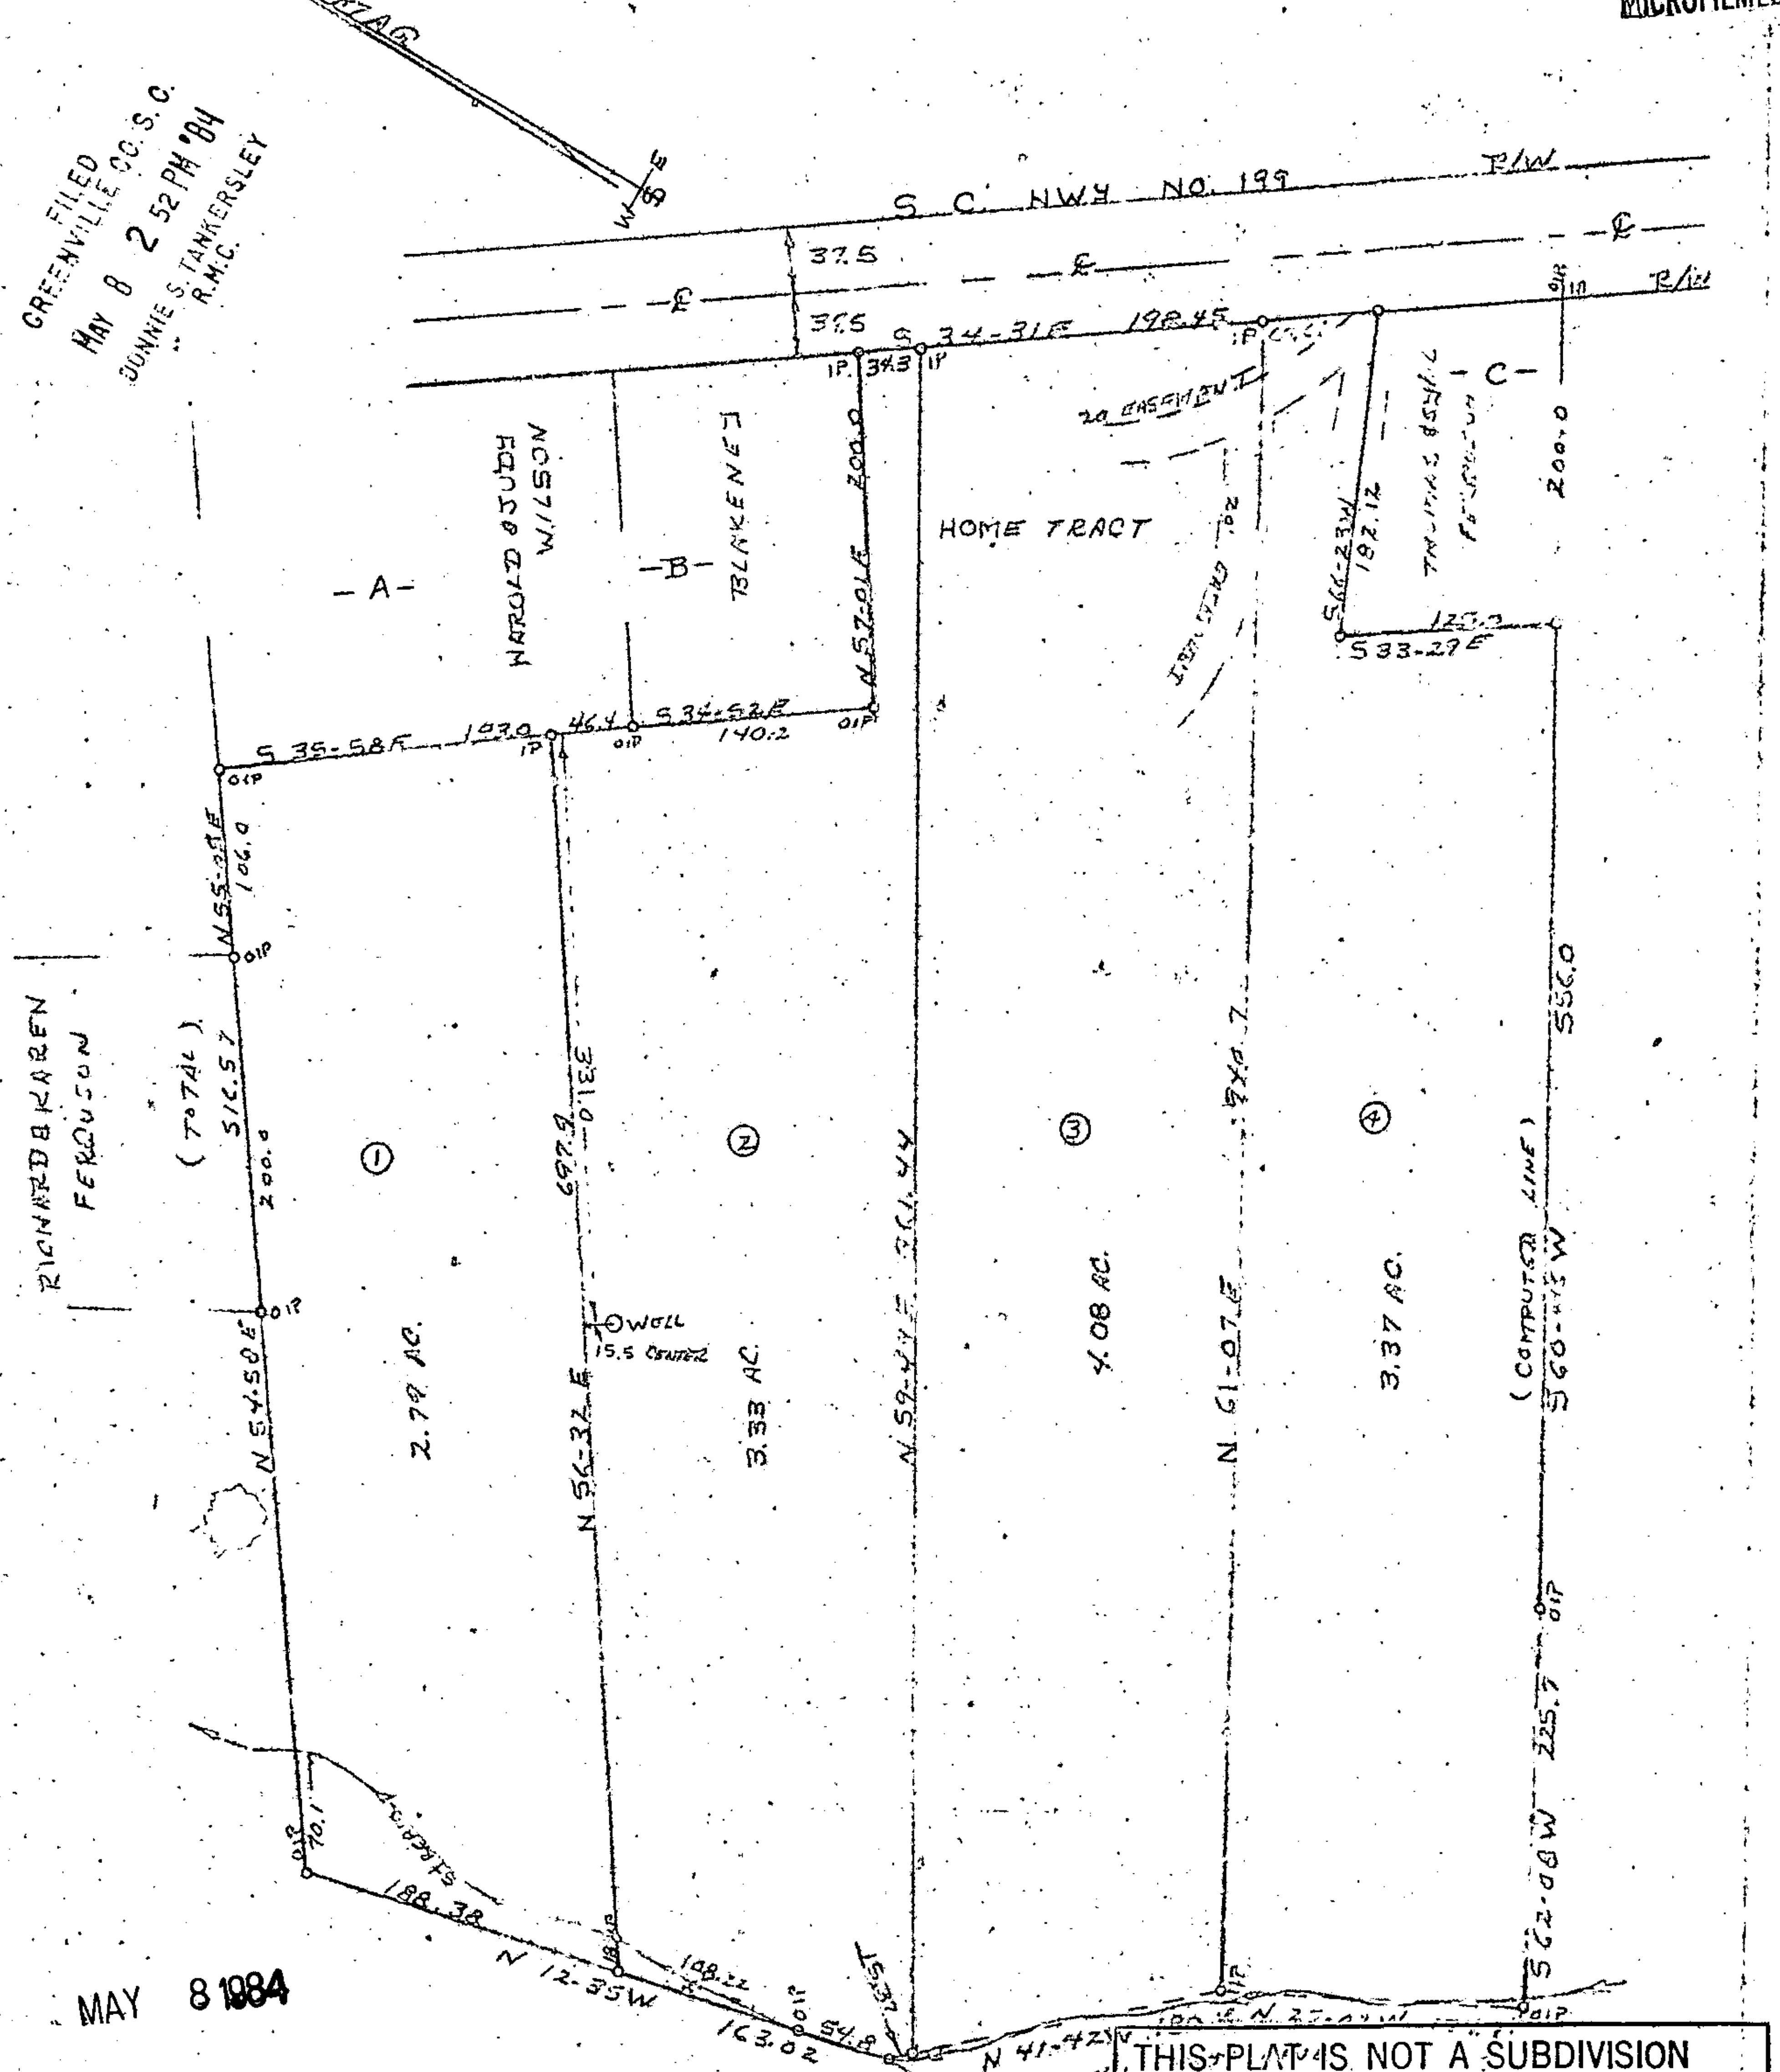


MAY 8 1984

10N-65

35063 √

THIS PLAT IS NOT A SUBDIVISION AS DEFINED BY THE GREENVILLE COUNTY SUBDIVISION REGULATIONS.

3.26.84 [signature]

Chairman, Secretary, or Director of Planning.
Greenville County Planning Commission

PROPERTY OF
S.T. & SARAH S. McCRARY

STATE OF S.C
GREENVILLE CO.

THE ABOVE PROPERTY IS LOCATED APPROX THREE MILES NORTH OF BELTON
THIS PROPERTY MAY BE SUBJECT TO EASEMENTS OR R/W'S NOT SHOWN ON PLAT

SCALE 1" = 100'

DATE 1-19-84

PARTY CHIEF
FRANK DUNCAN

SOUTH CAROLINA REGISTERED ... NO. 1712

[signature]
T. CRAIG KEITH

REG NO. 1712 L.S.