"THIS PROPERTY IS NOT LOCATED IN A FLOOD PLAIN." PER N.F.I.

OUT OF:
B.B. 300-2-19.1

"THIS PLAT TO BE RECORDED IN THE R.M.C. OFFICE."

FILED
GREENVILLE CO. S.C.
SEP 28 3 51 PM '84
DONNIE S. TANKERSLEY
R.M.C.

MICROFILMED

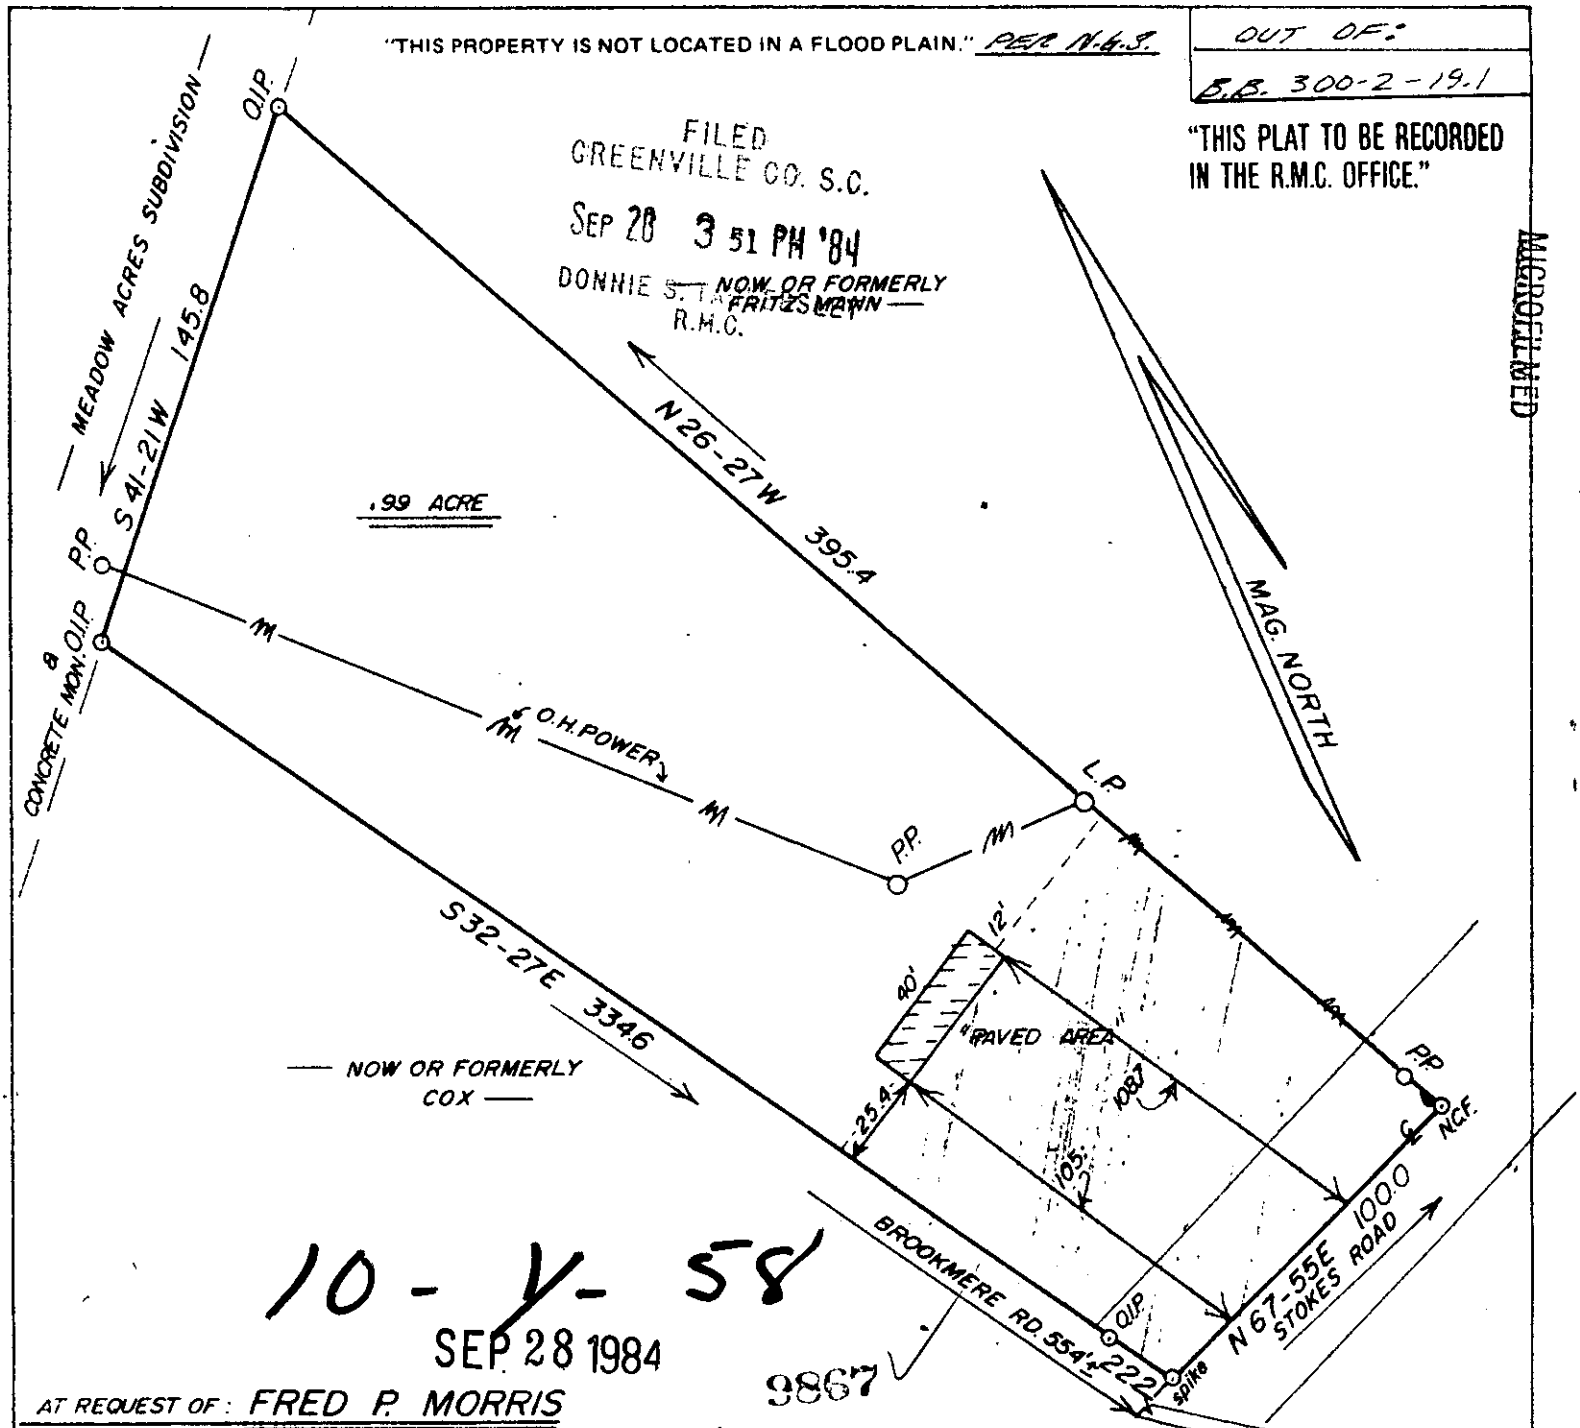

10-Y-58

SEP 28 1984

9867

AT REQUEST OF: FRED P. MORRIS

THIS IS TO CERTIFY THAT ON THE 5TH DAY OF SEPTEMBER, 1984, I SURVEYED THE PROPERTY SHOWN ON THIS PLAT, BEING KNOWN AS LOT (NONE) ON PLAT OF _____, AND RECORDED IN THE R. M. C. OFFICE GREENVILLE COUNTY, S. C. IN _____ BOOK _____ AT PAGE _____; AND THAT THE PROPERTY LINES, WALLS, AND BUILDINGS ARE SHOWN HEREON, AND THAT THE WALLS AND BUILDINGS LOCATED ON SAID LOT DO NOT ENCROACH OR PROJECT ON ADJACENT STREETS OR PROPERTY, AND THAT NO ADJACENT WALLS OR BUILDINGS ENCROACH OR PROJECT ON SAID PREMISES, AND NO POWER LINES CROSS THIS PROPERTY EXCEPT AS SHOWN HEREON.

J. L. Montgomery, III, P.S.
102 Brentwood Way
P.O. Box 143
Simpsonville, S.C. 29681

30' 100' 150'

"THIS IS TO CERTIFY THAT THE ERROR OF CLOSURE OF THIS SURVEY IS 1 IN 5000+, AND THE ACREAGE HAS BEEN DETERMINED BY THE D.M.D. METHOD."

SOUTH CAROLINA REGISTERED LAND SURVEYOR
J. L. MONTGOMERY, III
L.S. No. 4553
SIMPSONVILLE, S.C.

DP-1LM

F8283

OCT -- 1 SE28 84 1584

3.00CI