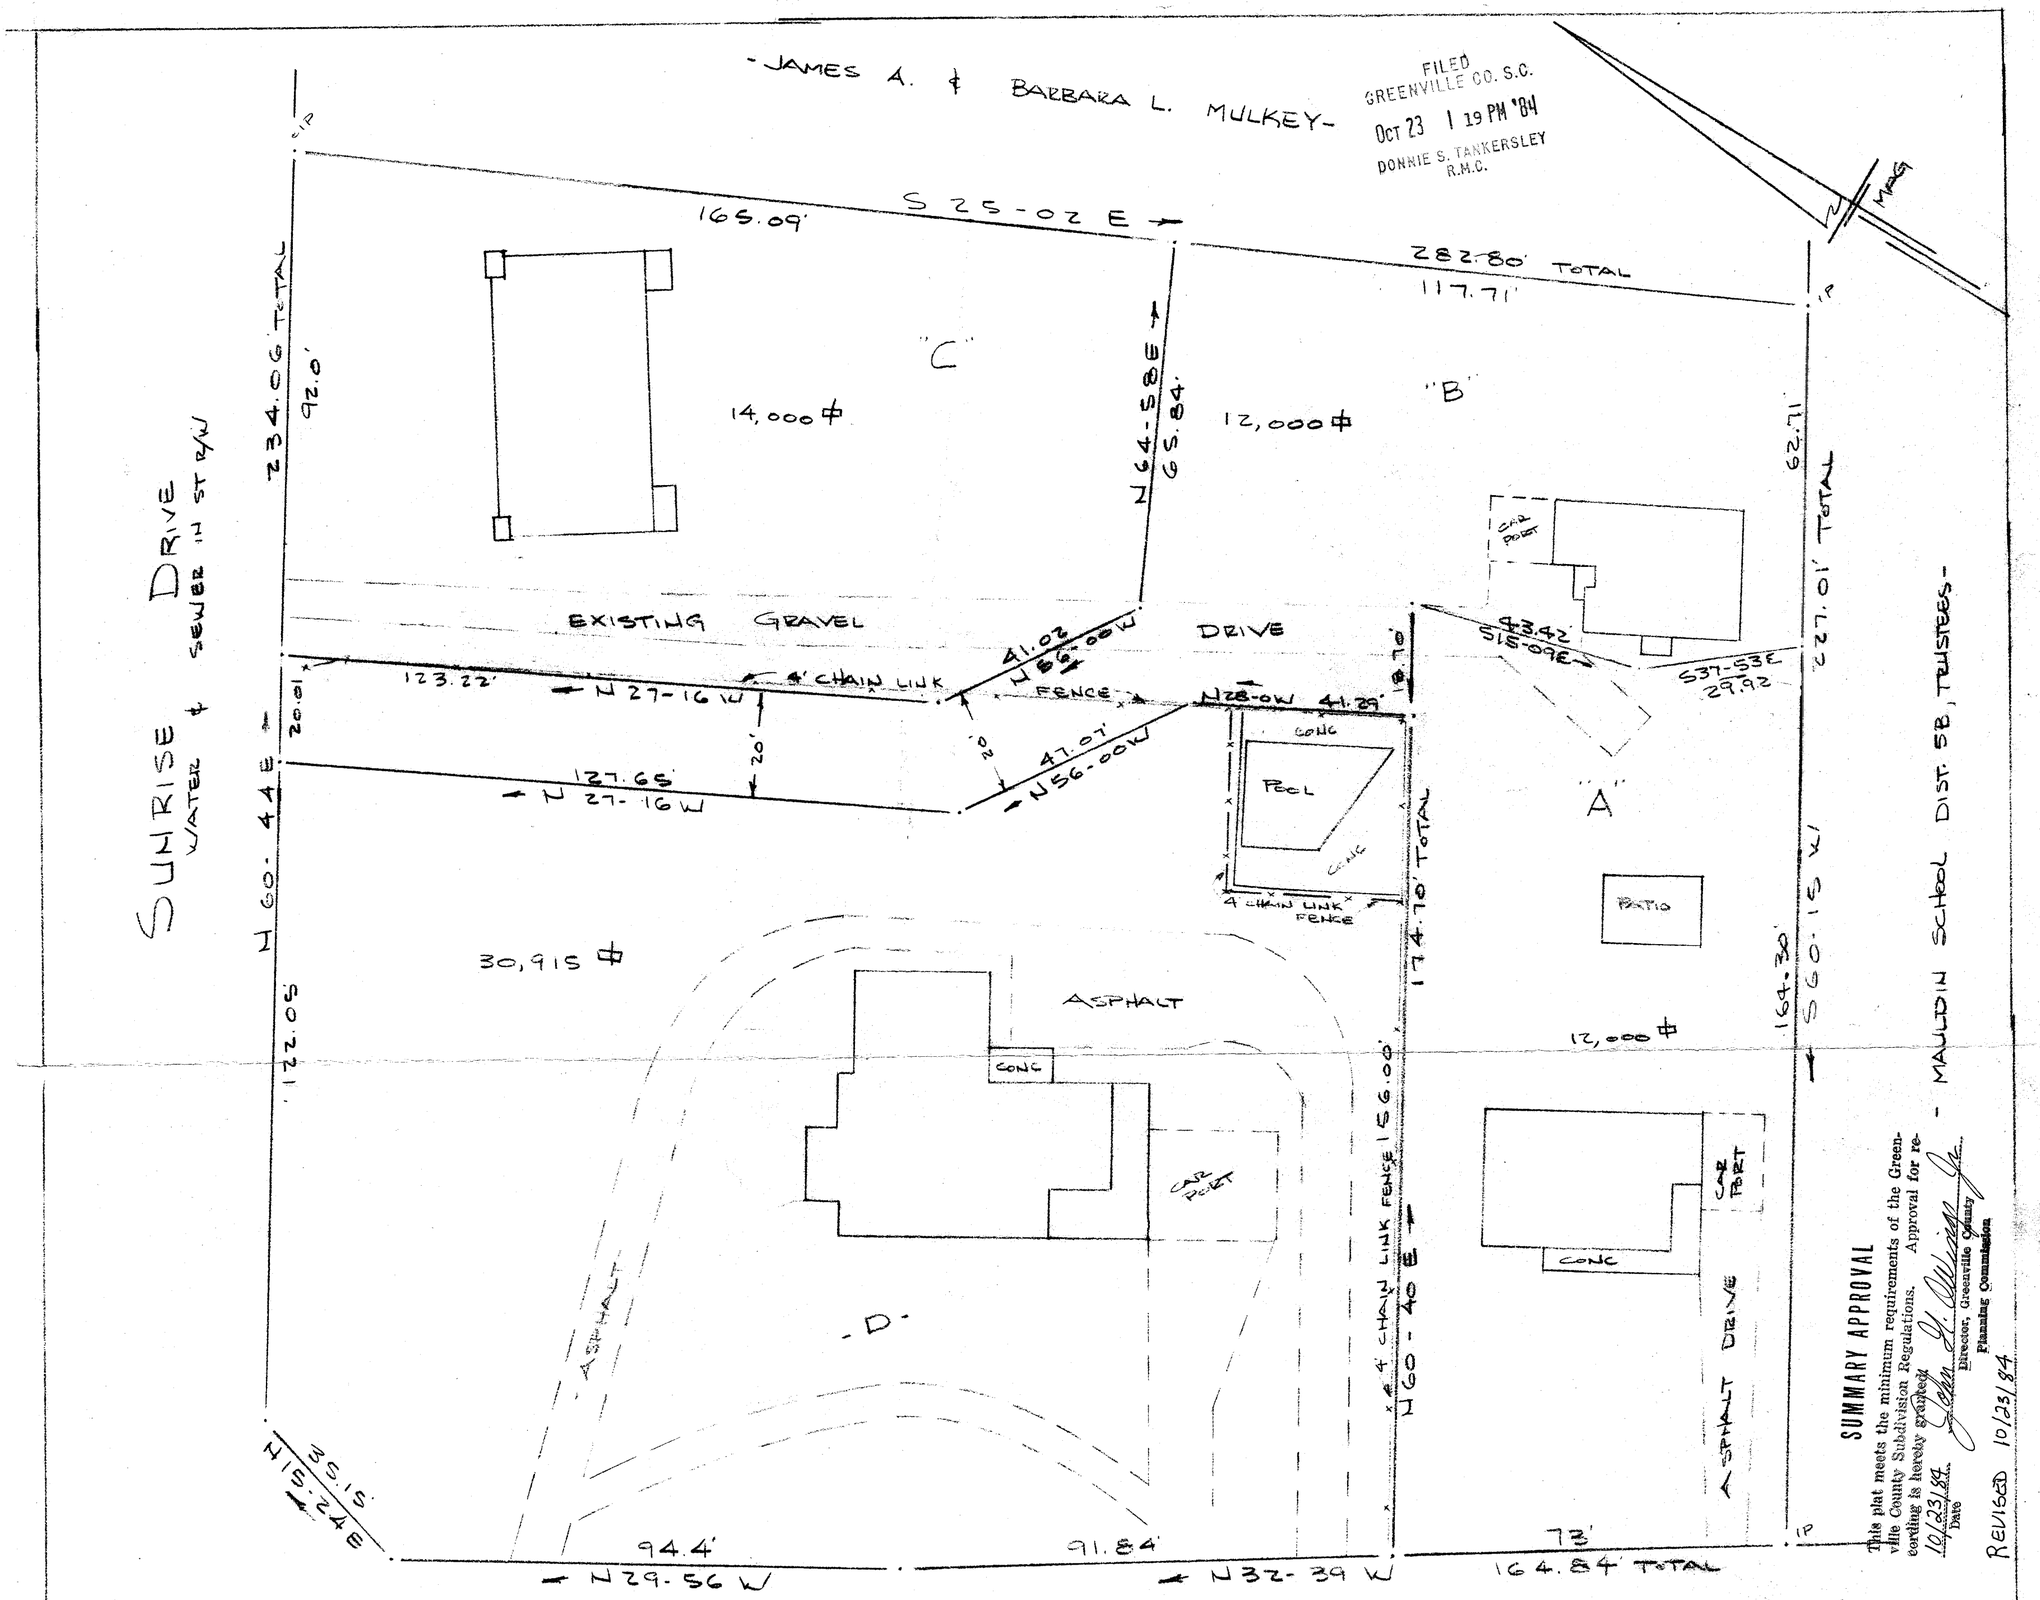

SUMMARY APPROVAL

This plat meets the minimum requirements of the Greenville County Subdivision Regulations. Approval for recording is hereby granted.

10/23/84 John G. Wiggins Jr.
Date Director, Greenville County Planning Commission

REVISED 10/23/84

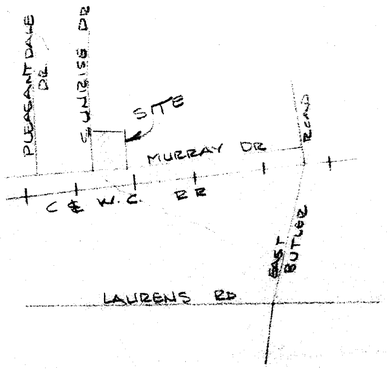

LOCATION MAP

MURRAY DRIVE
WATER & SEWER IN ST R/W

PRELIMINARY STUDY FOR
CHARLES W. POTTS
CITY OF MAULDIN, GREENVILLE COUNTY, S.C.
SCALE: 1" = 20'
28 SEPT 1984
REV 19 OCT 1984

40 20 0 10 20

NOTE: THIS PLAT PREVIOUSLY REC. IN PLAT BOOK 10Z @ PAGE 1, G'VILLE COUNTY RMC OFFICE.

12261 ✓

OCT 23 1984

10Z-25

I Certify That The Ratio Of Precision Of The Field Survey Is 1/10,000 As Shown Hereon, And That The Area Determined By D.M.M. Is Shown Of Area Calculus.

R. B. Bruce
R B BRUCE SCRLS #1952

CAROLINA SURVEYING CO.
112 MANLY ST.
GREENVILLE S.C.

Recordable Plat

MICROFILMED

OCTO ---- 10C23 84 086 5.00CD

M3.1 -1-11